NOTES

Developers Drawing Number(s):

141_Horsham(RevN)

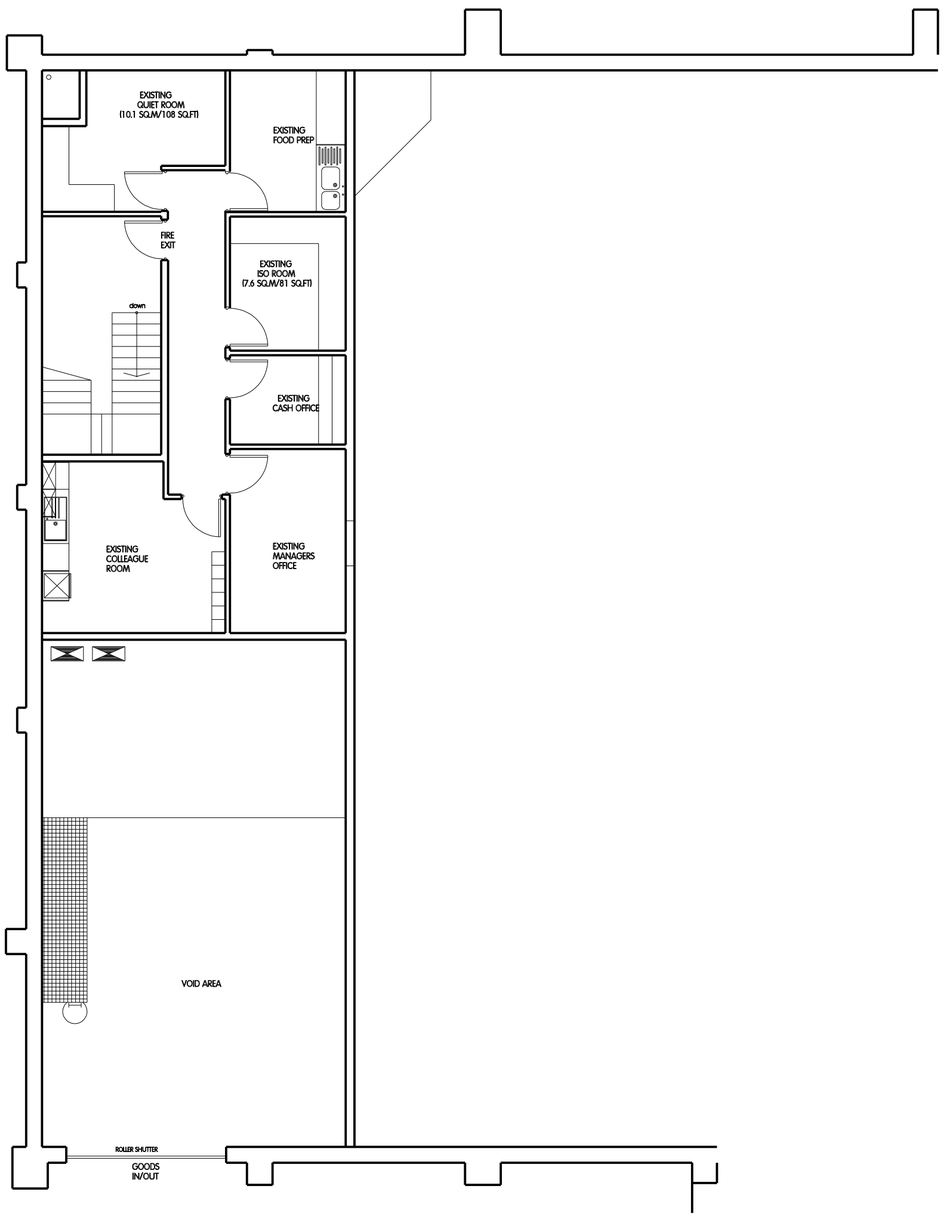

EXISTING MEZZANINE LAYOUT PLAN - 1:100

GROSS MEZZANINE FLOOR AREA = 79.1sq.m
GROSS GROUND FLOOR AREA = 647.2sq.m
TOATL GROSS FLOOR AREA = 726.4sq.m

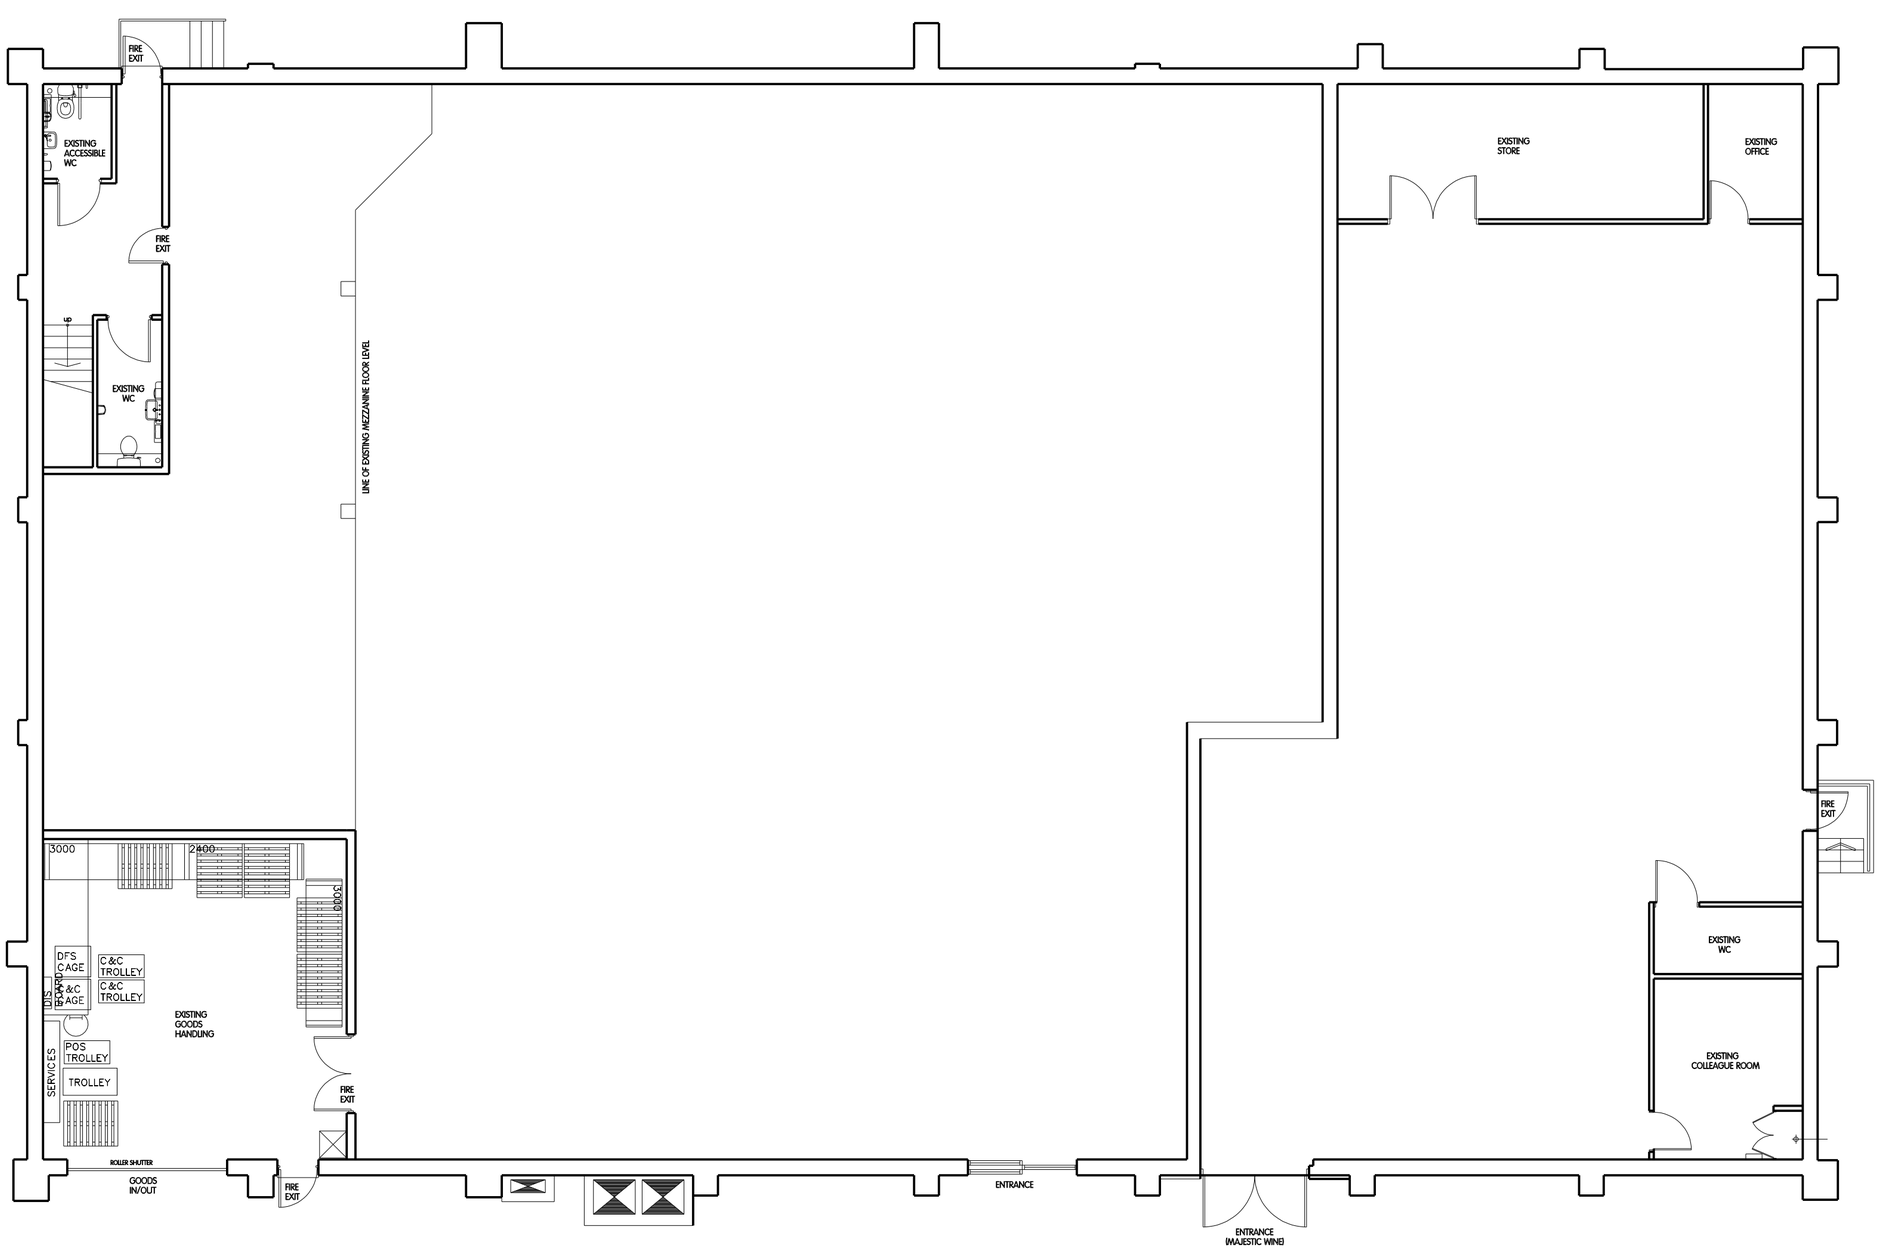

EXISTING GROUND FLOOR LAYOUT PLAN - 1:100

NWD Architects

NWD Architects Ltd
Old Coach Road, Kelsall, Tarporley, Cheshire, CW6 0QJ
01829 751555
enquiries@nwdarchitects.co.uk nwdarchitects.co.uk

CLIENT
Pets at Home Limited
Epsom Avenue,
Stanley Green Trading Estate,
Handforth, Cheshire, SK9 3RN

PROJECT
HORSHAM
55-69 East St, Horsham, RH12 1HR

DESCRIPTION
Existing Ground Floor and Mezzanine Layout Plan

SCALE A1
1:100

SCALE A3

DATE
12 January 2026

DRAWN BY
MJT

DRAWING NO.
8072/01

REVISION
B

ALL DIMENSIONS TO BE CHECKED ON SITE
WRITTEN DIMENSION TO BE TAKEN IN PREFERENCE TO SCALED. COPYRIGHT © 2015.
Except where otherwise stated all rights, including copyright, in the content of these drawings and designs belong to NWD Architects Ltd.
You are not permitted to copy, digitise, adapt or change these materials without the prior written permission of NWD Architects Ltd.

A1 - 1:100 0 1 2 3 4 5 metres

REV	DATE	DESCRIPTION	BY
A	27.01.26	Planning	MJT
B	24.03.26	Scale bar revised	MJT