
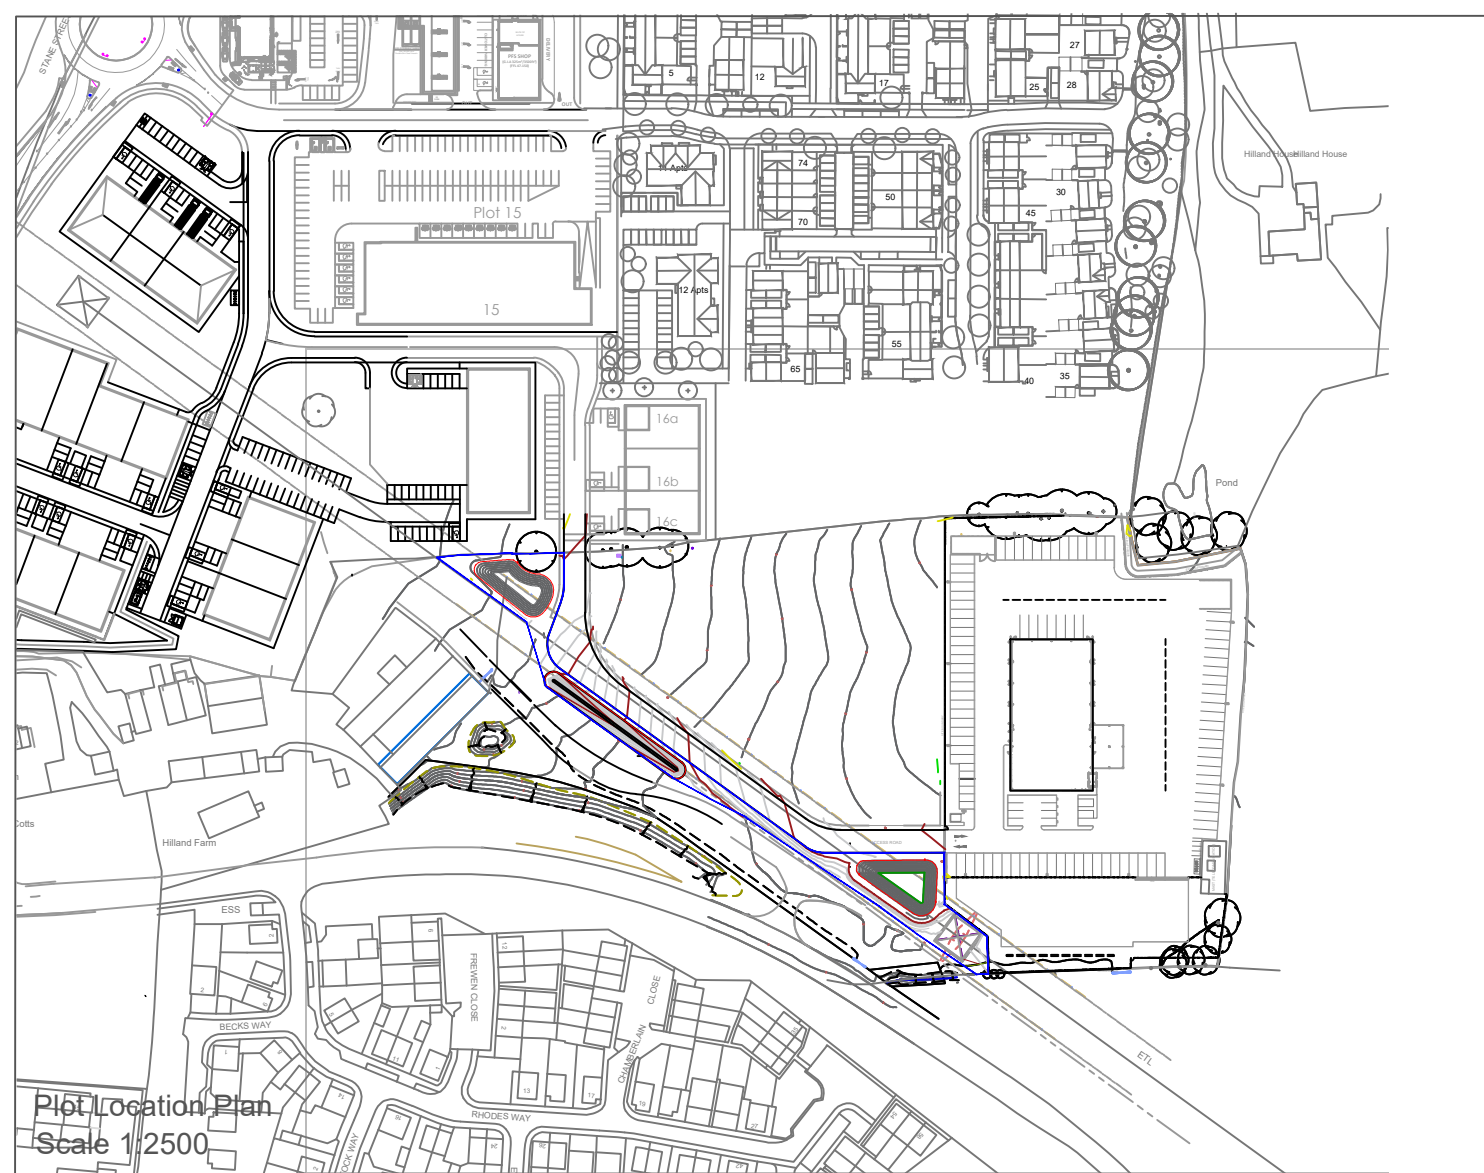


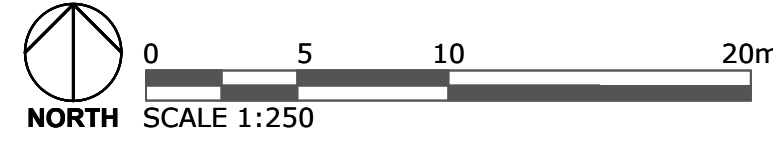

Planting schedule

Trees

Acer Campestre	25-30cm girth	Root balled
Alnus glutinosa	25-30cm girth	Root balled
Betula pubescens	25-30cm girth	Root balled

Scrub Mix planted on a 0.5 m grid
species planted in groups of 5 to 15
All plants to be fitted with a 600mm high Green-Tech
Bio-Earth Biodegradable Tree shelter guard
and 50mm square softwood stake and tie.

<i>Cornus sanguinea</i>	20%	60-90cm	Bare Root
<i>Corylus avellana</i>	5%	60-90cm	Bare Root
<i>Euonymus europaea</i>	10%	60-90cm	Bare Root
<i>Lonicera periclymenum</i>	5%	60-90cm	3Lt
<i>Prunus spinosa</i>	5%	60-90cm	Bare Root
<i>Sambucus nigra</i>	5%	60-90cm	Bare Root
<i>Viburnum opulus</i>	10%	60-90cm	Bare Root

04	23.03.2020	Land previously approved by LPA		
03	12.03.2020	BNG Amendments	MG	MD
02	09.03.2020	Application boundary amended	MG	MD
01	05.03.2020	Application boundary added	MG	MD
Rev	Date	Details	By	QA

Dunmoore Group

Billingshurst
Phase 3 - Unit 1

Access Road - Soft Landscape Proposals

Planning

Origin	Project	Type	Discipline	Number	Revision
DLA	2345	DR	L	02	P04

SCALE 1:250

SIZE A0

DATE 05.03.2026

DAVIESLANDSCAPE
ARCHITECTS

Office 1C, 1-2 King street, Stroud, Gloucestershire, GL5 3BS
w. www.d-ls.co.uk e. info@d-ls.co.uk t. 01453 780380

V:\Data\Server\DATA\PROJECT FILES\50345\Urn133\Access
Road\landscape\Drawings\02 Planning\DLA-2345-L-02-P04 Access Road Soft
Landscape Proposals.dwg