



Site Layout Plan

N

Notes


Do not scale off this drawing except for planning purposes

Check all dimensions on site before any work commences

All goods, materials and workmanship must conform to current building regulations, british standards and codes of practice.

Copyright of this drawing is to be retained by Ecotecture Ltd and must not be reproduced without written consent from the practice.

Drawing to be printed A1

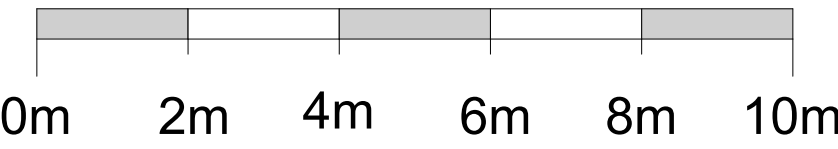

Scale 1:100

- Key
- Existing
- Vehicular Site Access
- Primary Entrance
- Secondary Entrance
- Blocked Entrance
- Site Boundary

Existing

ecotecture

ECOLOGICAL ARCHITECTURE

01444 416745 info@ecotecture.co.uk
www.ecotecture.co.uk

31 Sussex Road Haywards Heath
West Sussex RH16 4DZ

Client: Lucy and Nick Goundry

Address: The Cottage
Rudgwick
West Sussex
RH12 3EH

Description: Existing Site Layout Plan

Scale: 1:100 Date: 23/03/2026
Drawn: KR Checked: JS

Drawing No: 844 /101