
Proposed Floorplan

Front of property

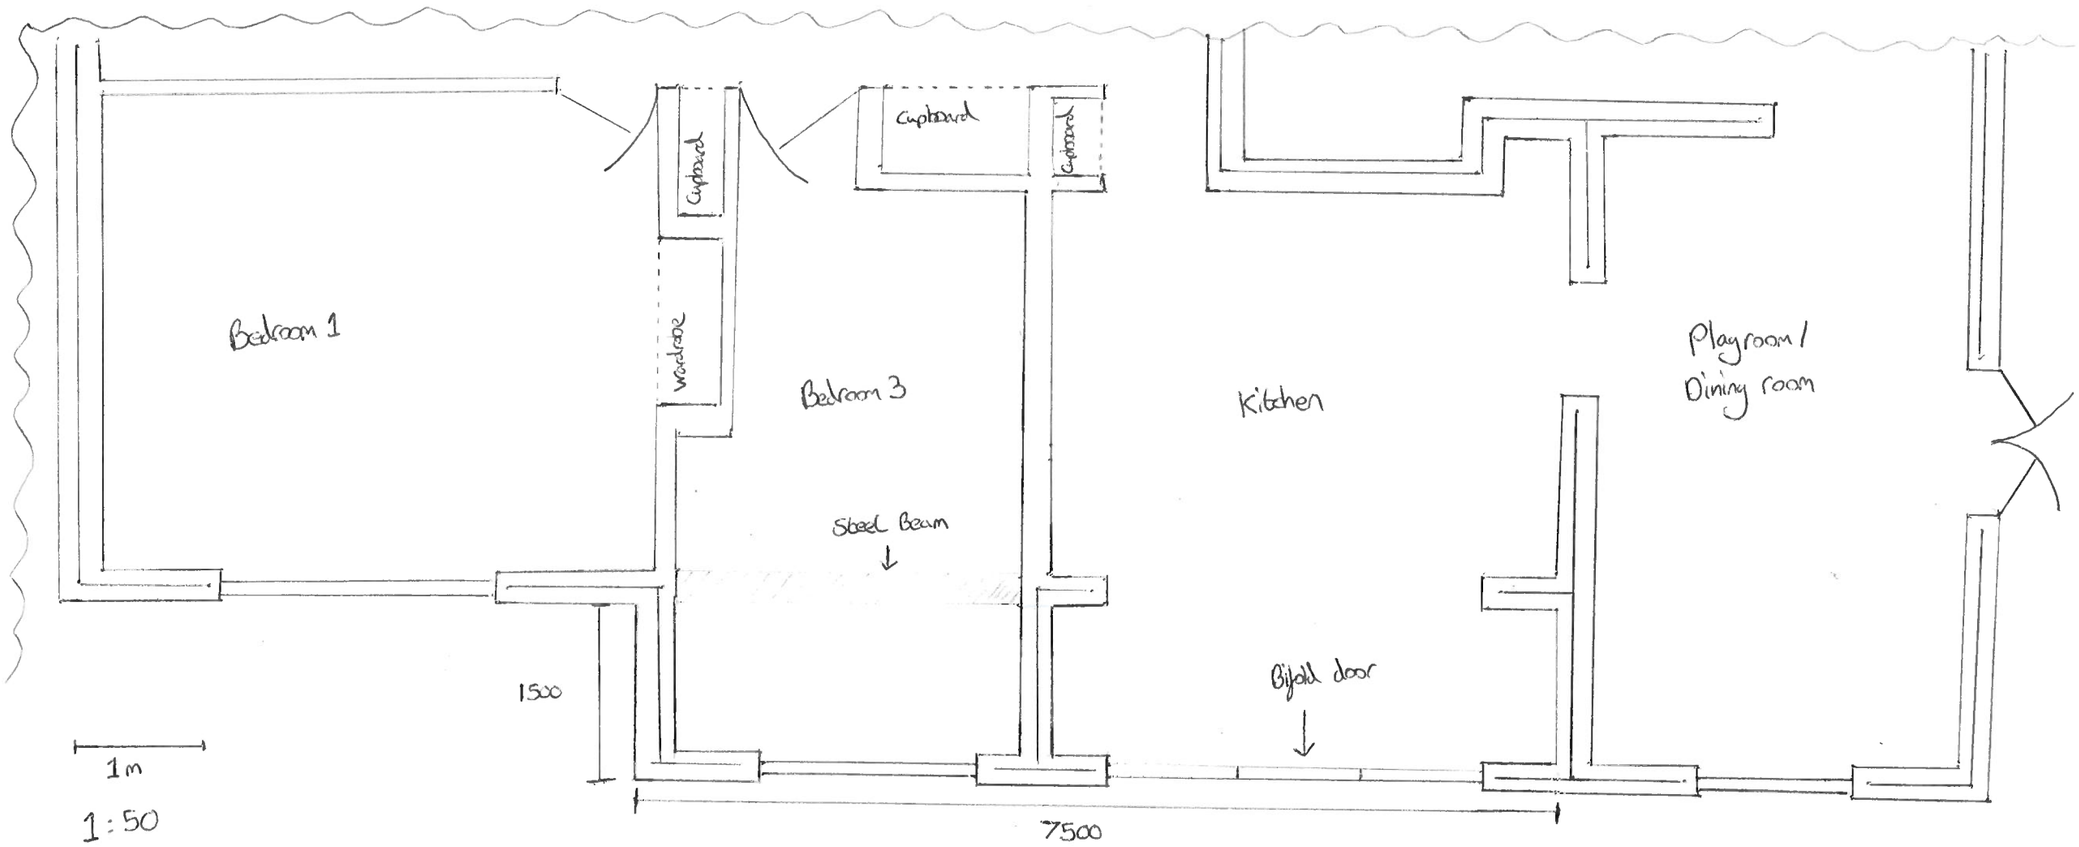

Rear of Property