



1 Proposed Site Block Plan

Scale: 1:500 @ A3

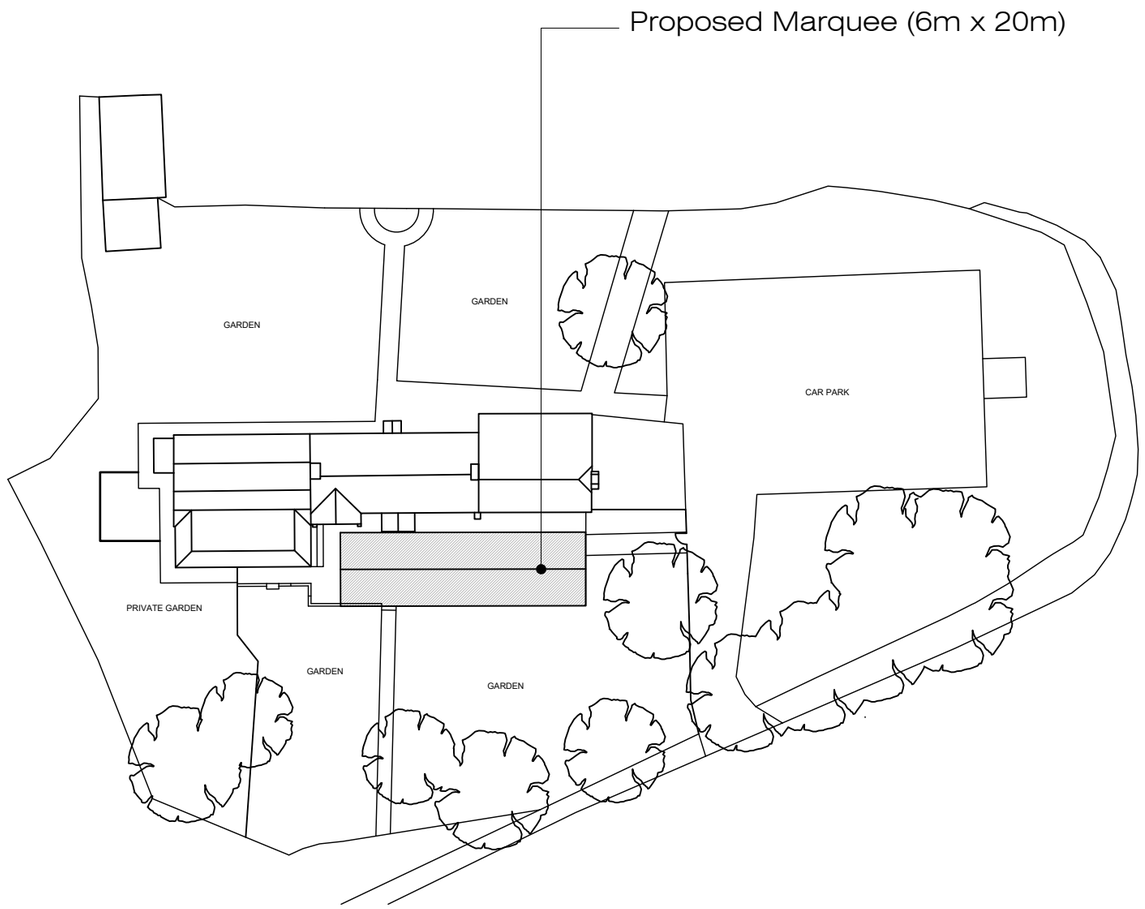


SCALE 1:500

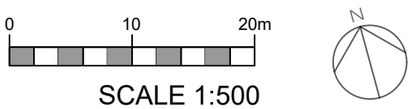

2 Site Location Plan

Scale: 1:1250 @ A3

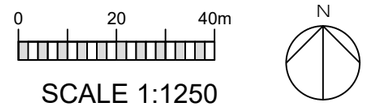

SCALE 1:1250

REVISIONS			
Rev.	Date.	Details.	Name.
.....	.....	.....	.....

design i.d.

Client: Hall & Woodhouse

Project: The Fox Inn, Rudgwick, Horsham RH12 3JP

Drawing Title: Proposed Site Block And Location Plan

Drawing No.: 23.090.HW.B 004

Rev.:

Scale: 1:500 & 1:1250 @ A3

Status:

Drawn By:

Date: Nov 23

All dimensions to be checked on site. Any discrepancies between this drawing and other information is to be referred to the practice. This drawing is copyright.

13 Jubilee Way, Eurolink Business Centre, Faversham, Kent, ME13 8GD
Tel: 01795 537896 Fax: 08712 516713 E-mail: mail@design-id.ltd.uk