

South Elevation

As Proposed
1:100

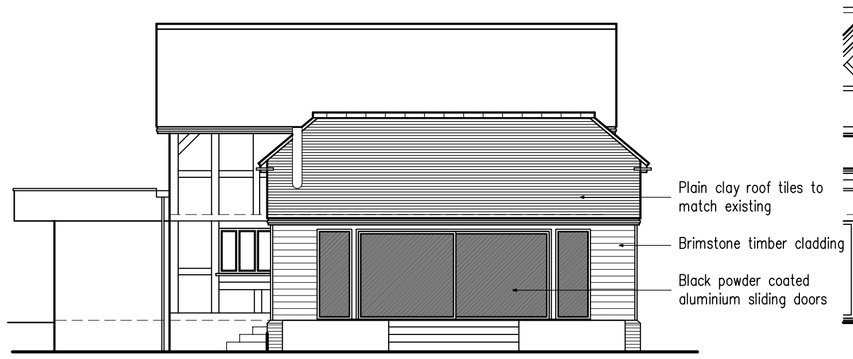

West Elevation

As Proposed
1:100



North Elevation

As Proposed
1:100

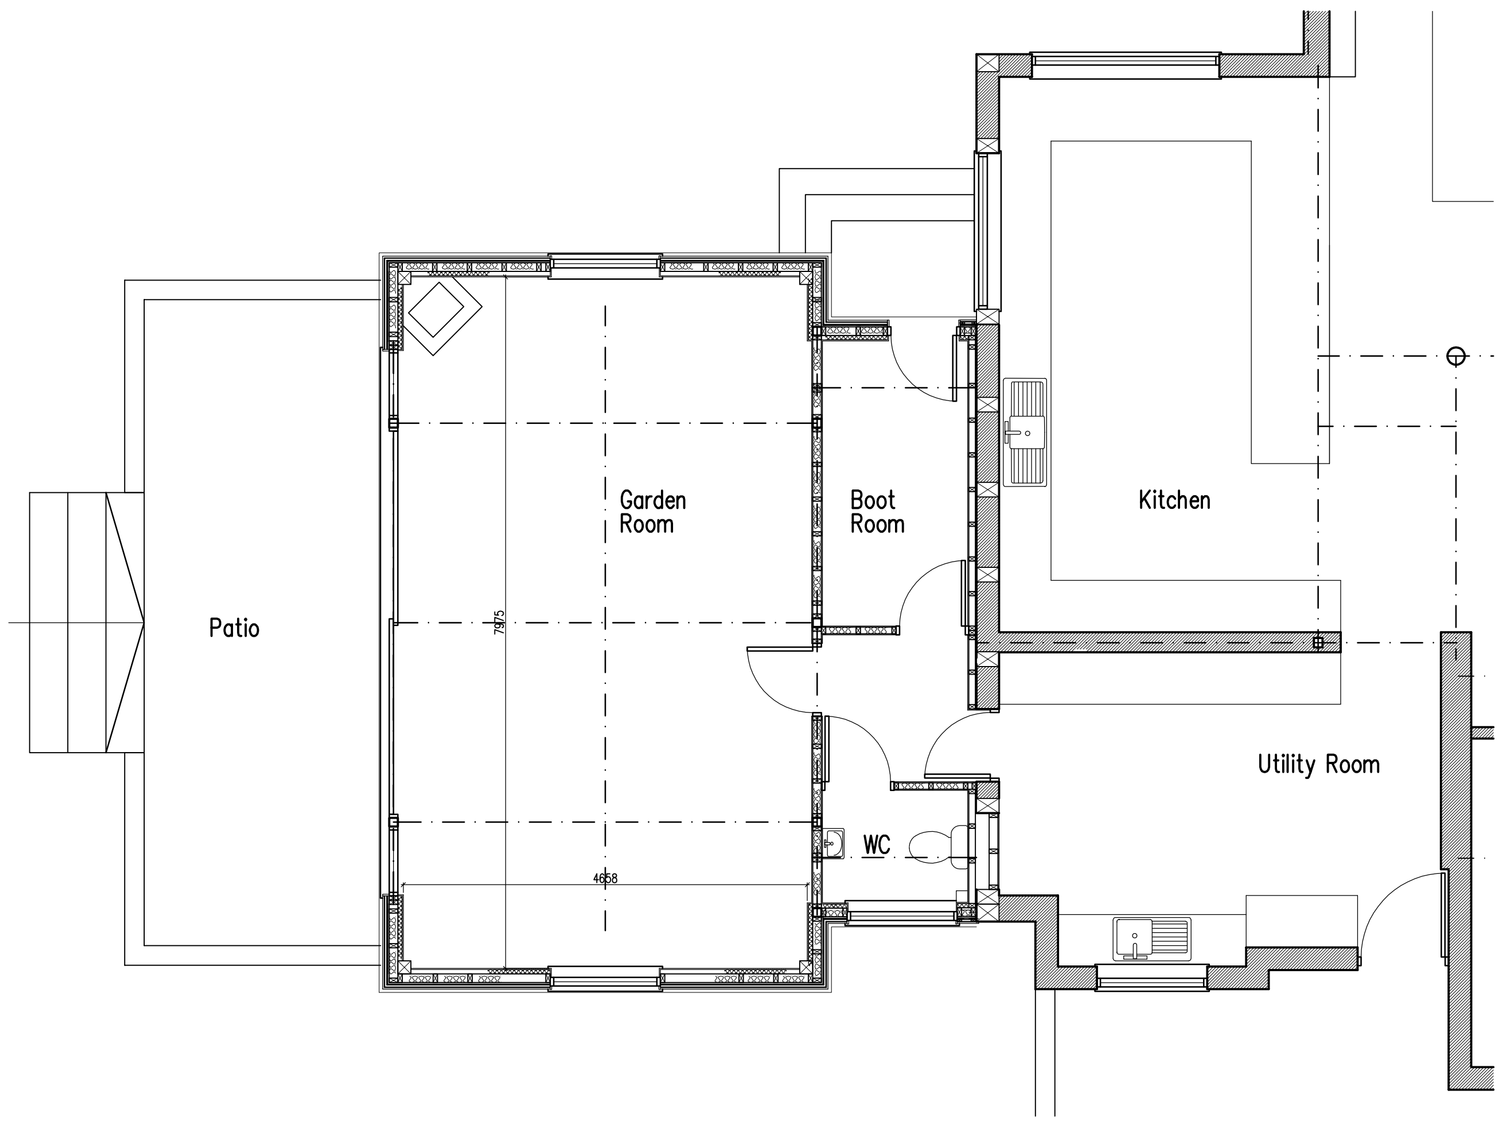

Ground Floor Plan

As Proposed
1:50

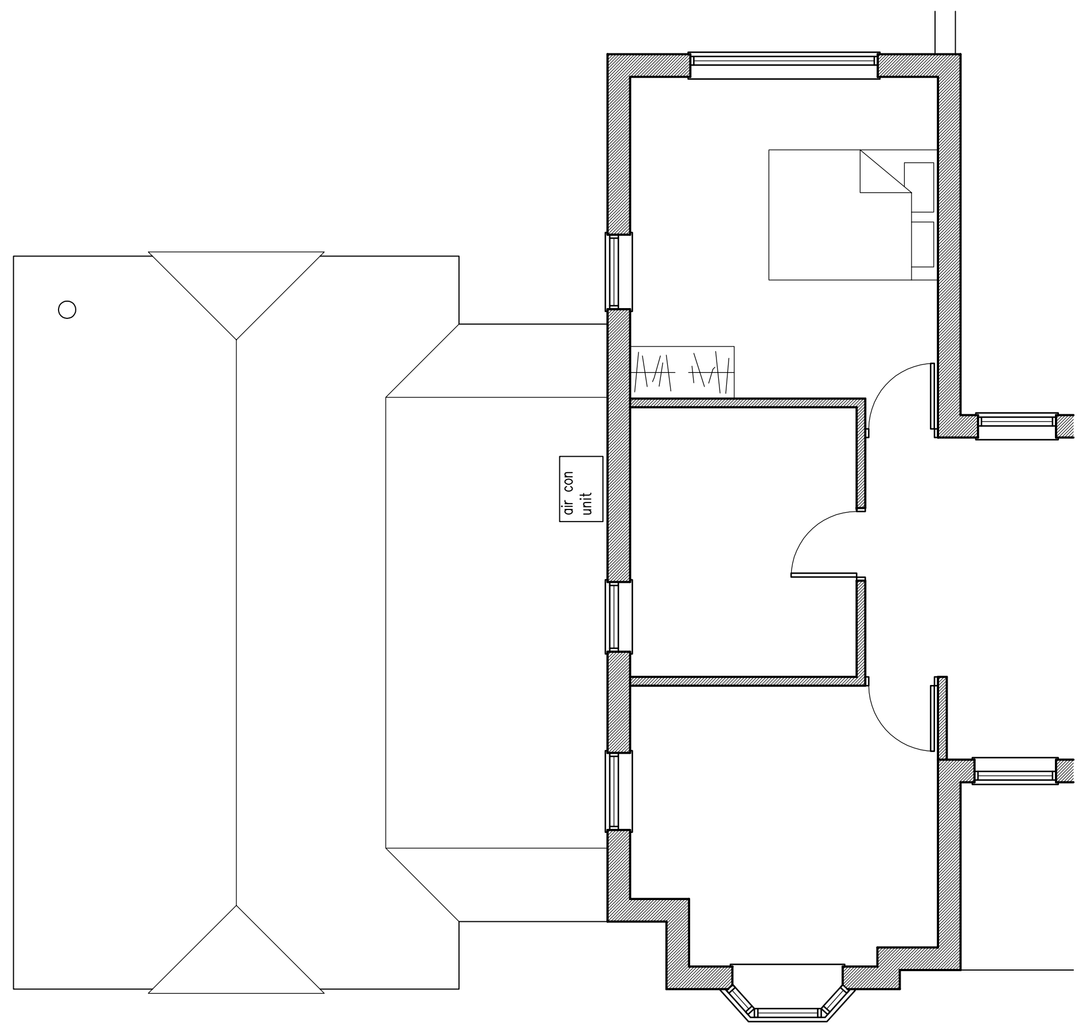

First Floor Plan

As Proposed
1:50

1m 2m 3m 4m 5m
1:50 Scale Bar

A | May 2024	Amended to clients comments

Project:
Side Extension at:
Bramcote Farm
Bramlands Lane
Woodmancote

Drawing title:
Floor Plans
As Proposed

Client:
Mr. Sorokin

Copyright of:
Clive Voller Associates
Chartered Building Surveyors
Garden Cottage
Farm Lane
Ditchling
BN6 8UN
Tel: 01444 871010
Fax: 01444 870039
Web: www.clivevoller.com

Scale:
1:50 @ A1

Date:
Dec 2023

Drawn:

Drg. No. 3856-SE-02

Rev'n A