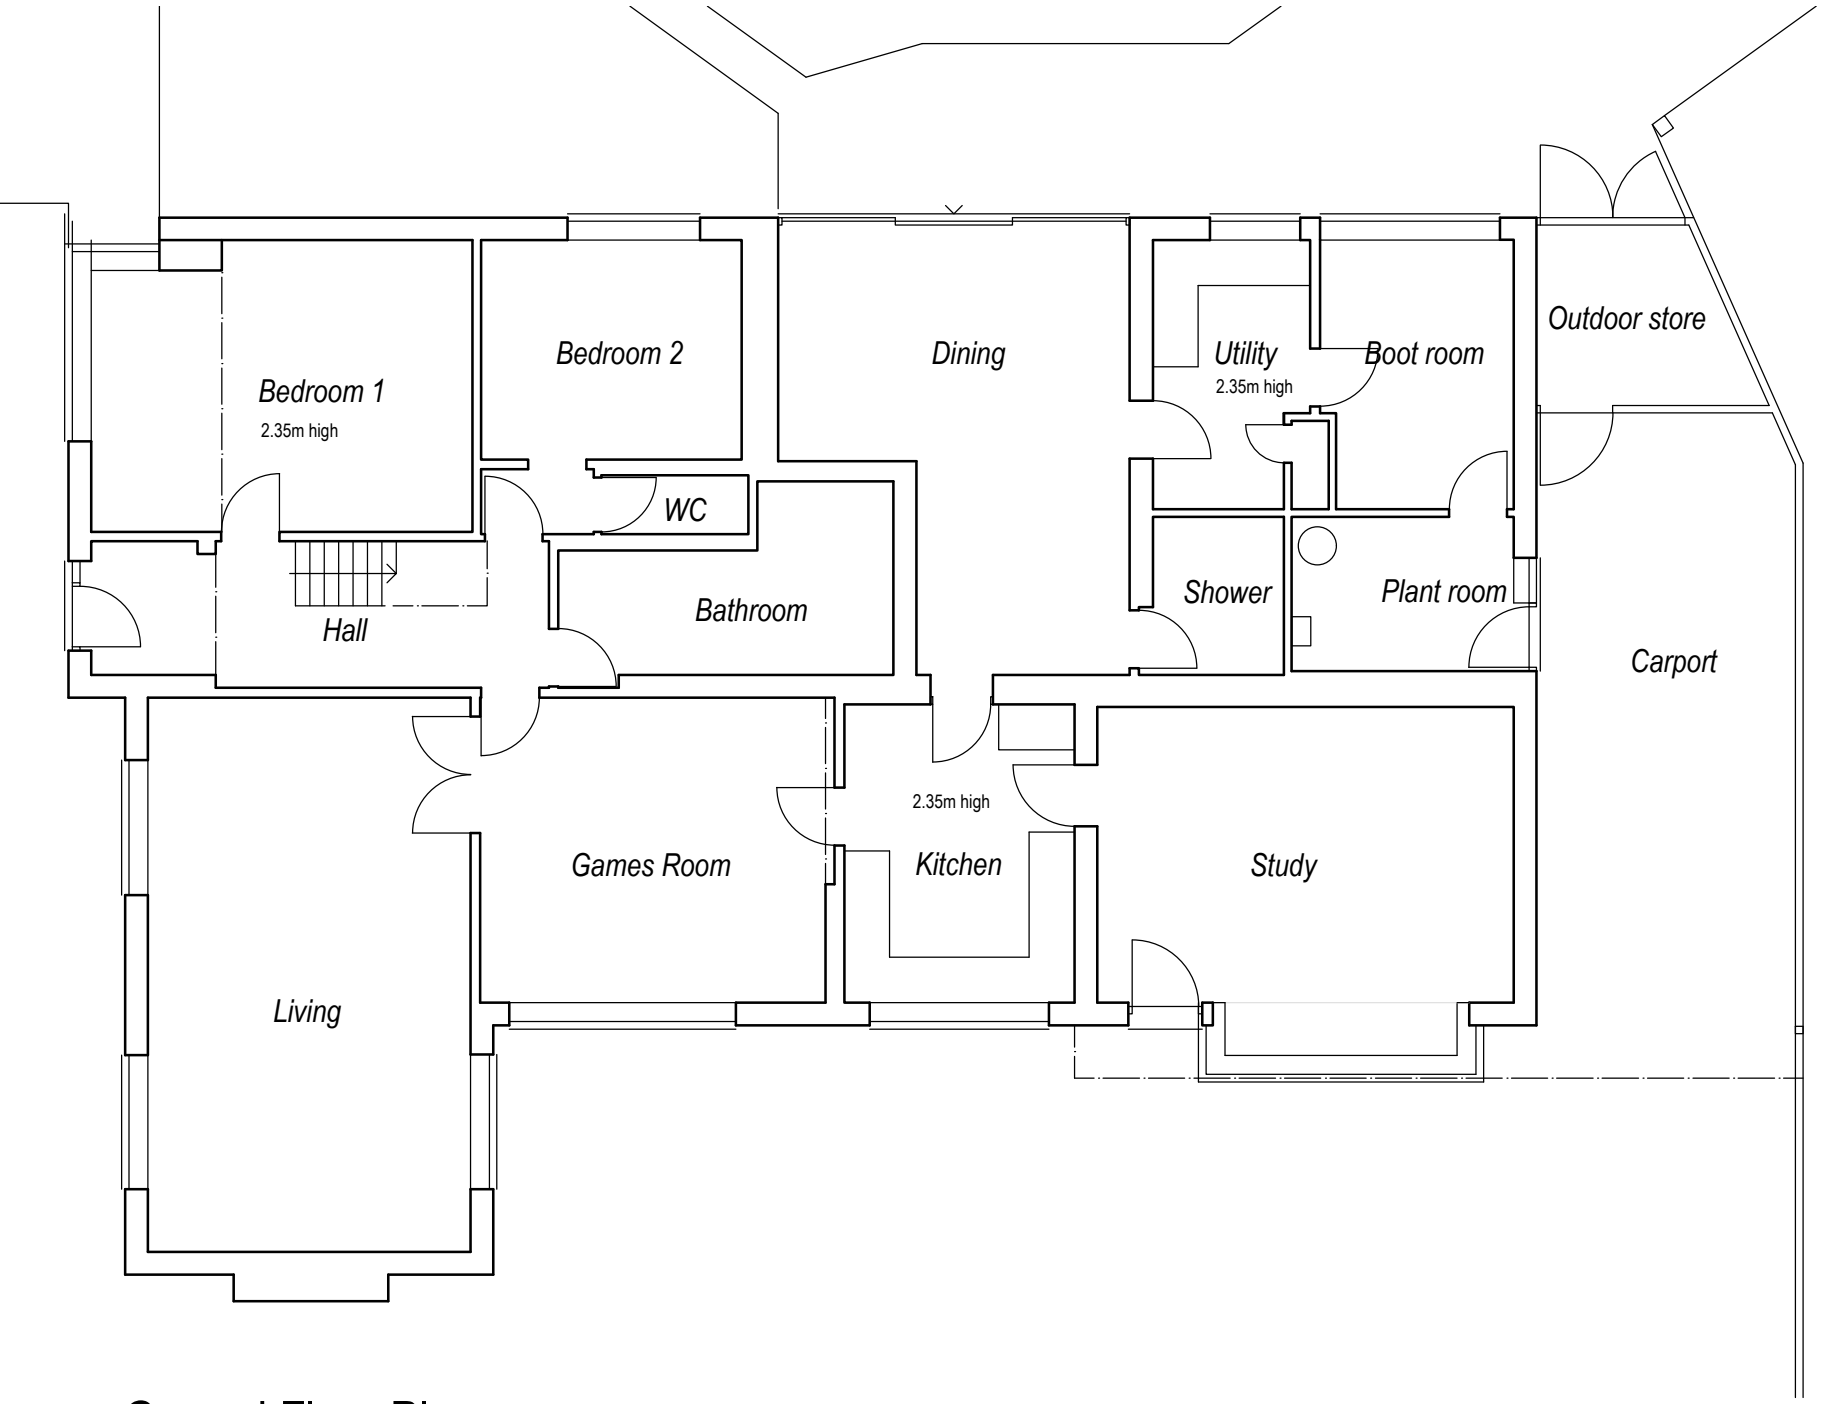

Ground Floor Plan @ 1:100

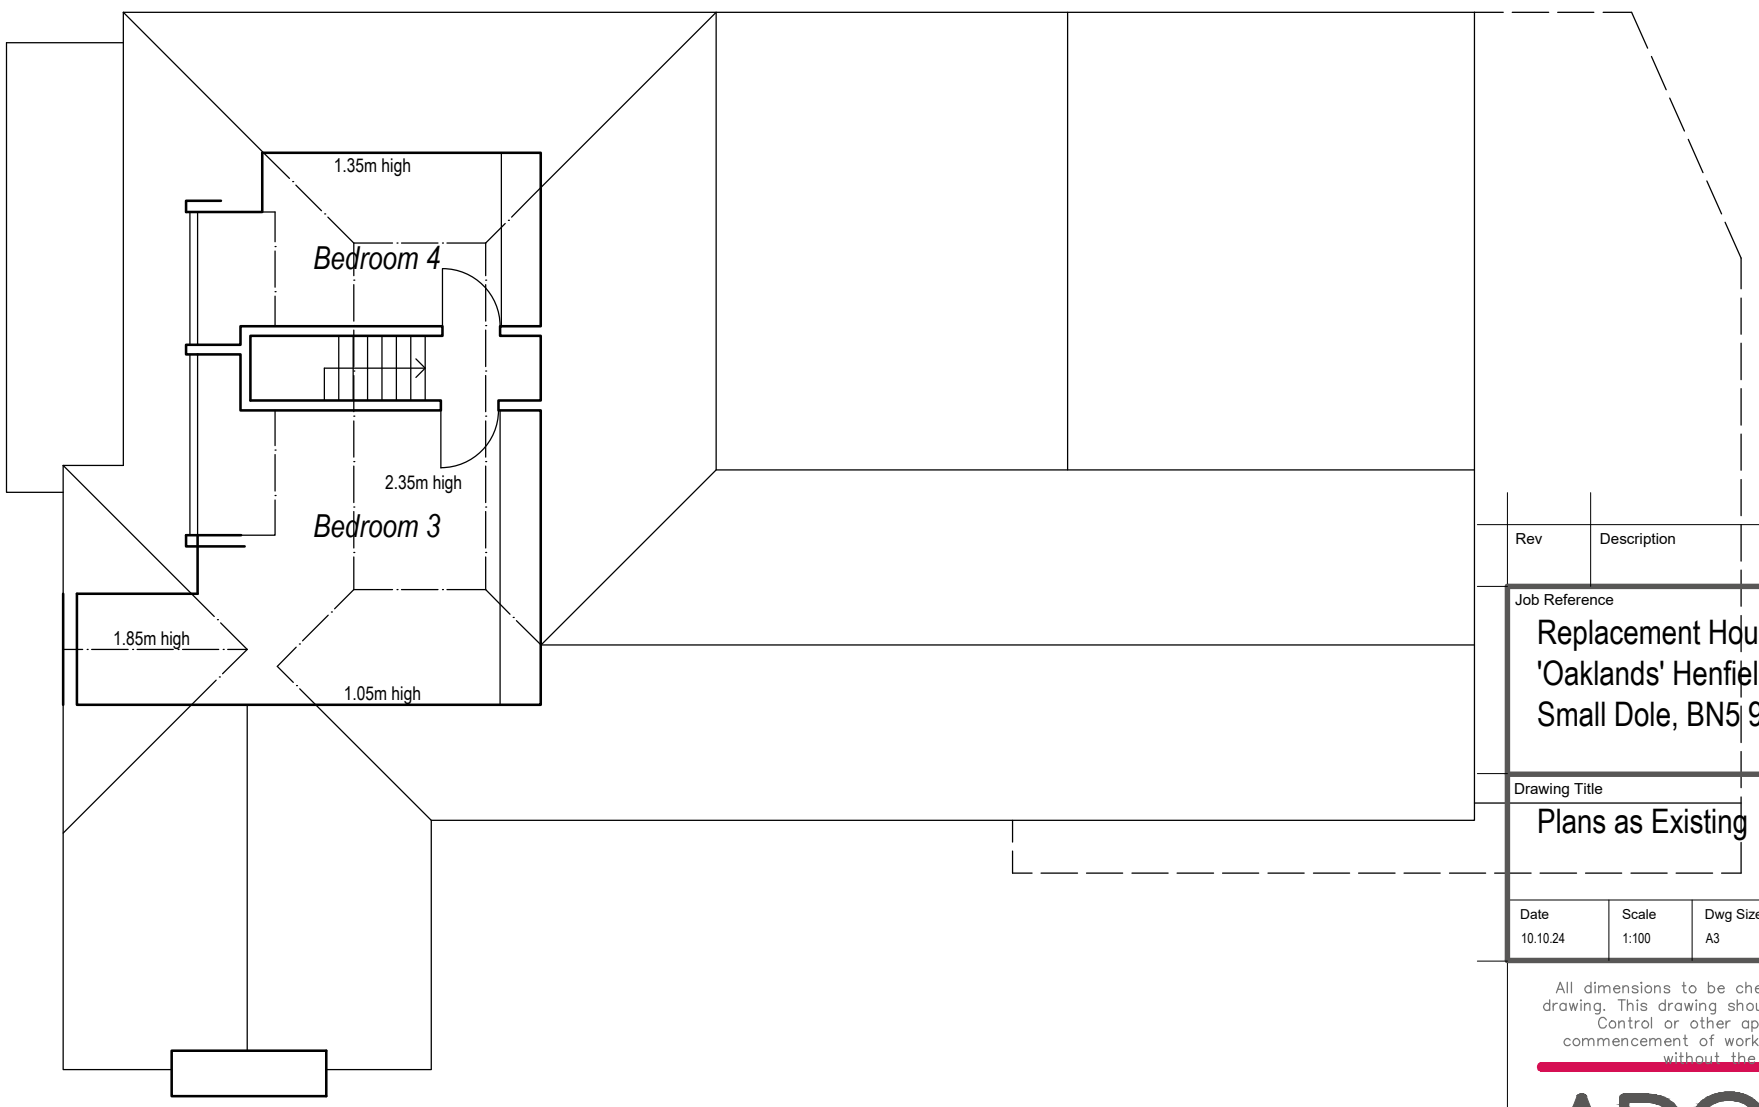

Loft/Roof Plan @ 1:100

0 1 2 3 5m 10m

Scale 1:100

N

Rev	Description	Date

Job Reference	Client
Replacement House 'Oaklands' Henfield Road Small Dole, BN5 9XJ	Mr Meaker
Drawing Title	**Drawing No** **Rev**
Plans as Existing	ADC 1536/04

Date	Scale	Dwg Size	Plot Style	Drawn	Checked
10.10.24	1:100	A3	ADCgreyscale	AD	AD

All dimensions to be checked on site and do not scale from this drawing. This drawing should be approved by Local Authority Building Control or other appropriate checking authority prior to commencement of work. This drawing should not be reproduced without the prior consent of the author.

ADC Alistair Dodd Consulting
Architectural Services
Citibase Brighton . 95 Ditchling Road
Brighton . East Sussex . BN1 4ST
Tel: 01273 558330
Email: info@adcbrighton.co.uk
www.adcbrighton.com