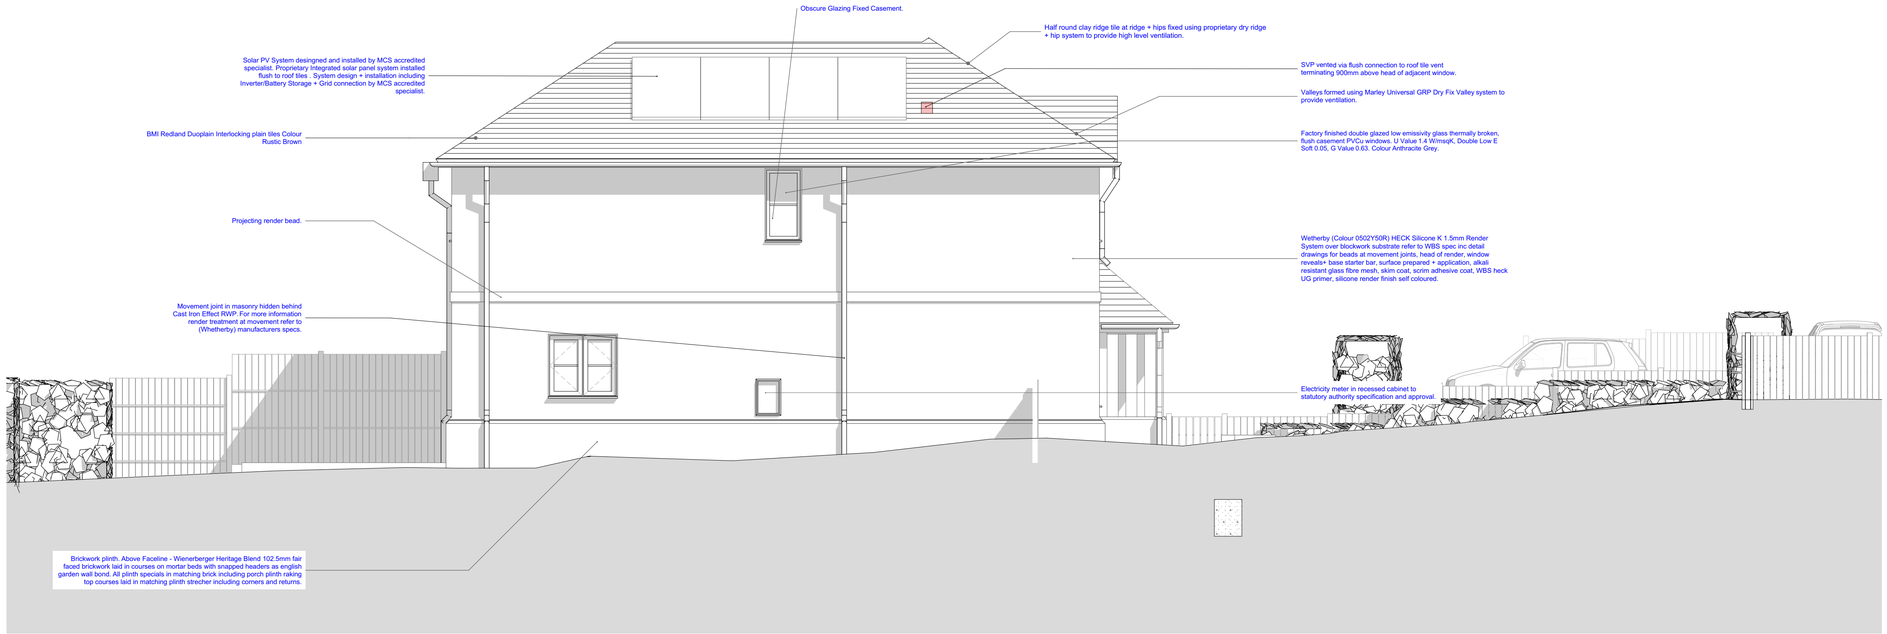

BR E3 South Elevation

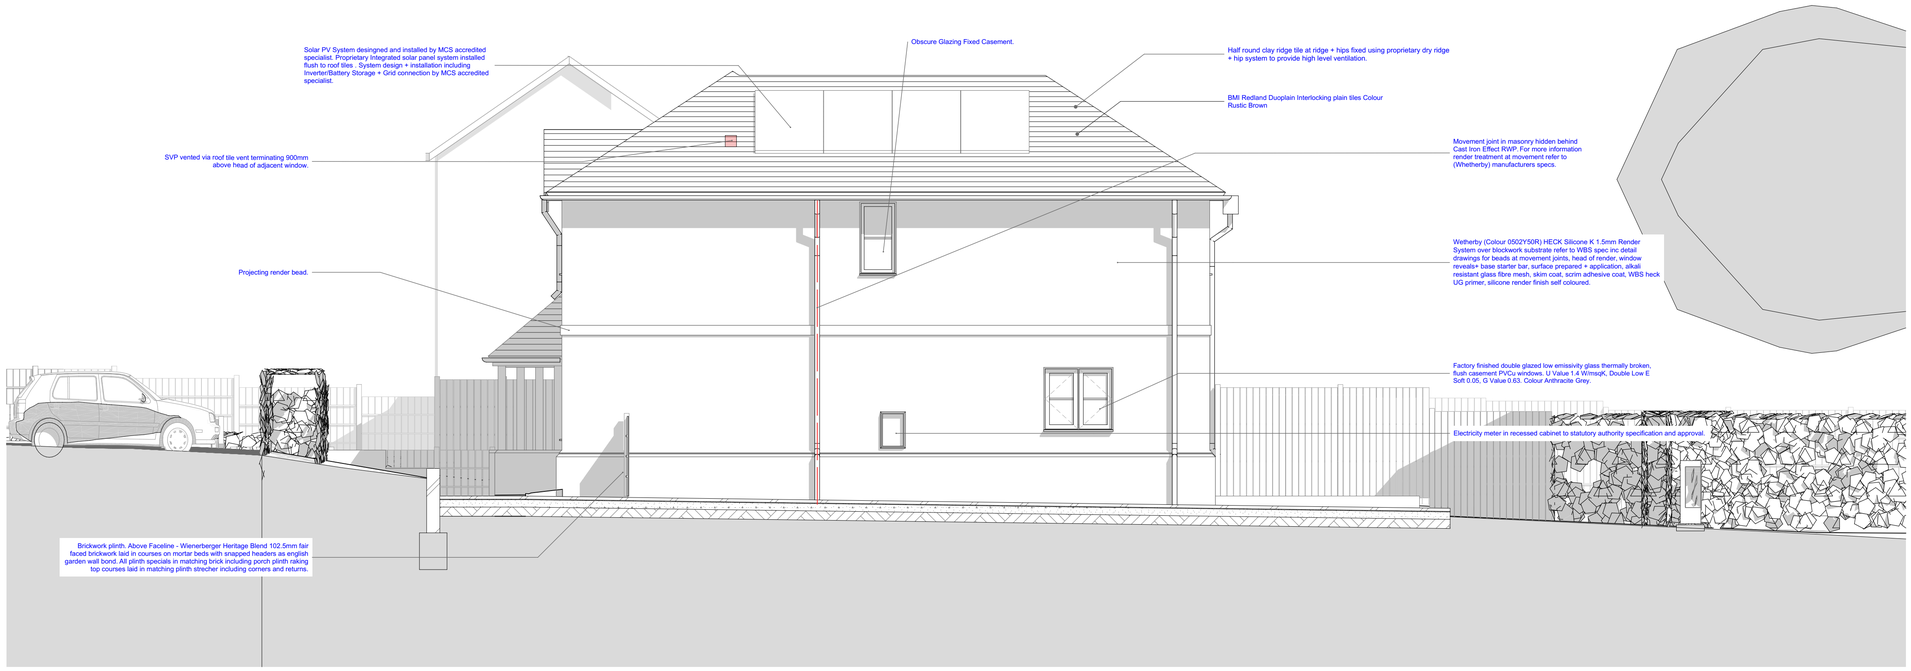

BR E2 North Elevation

Notes

Do not scale off this drawing except for planning purposes

Check all dimensions on site before any work commences

All goods, materials and workmanship must conform to current building regulations, british standards and codes of practice.

Copyright of this drawing is to be retained by Ecotecture Ltd and must not be reproduced without written consent from the practice.

Drawing to be printed A1

PLANNING

RevID	Transmitted By	Trans mittal Set	Layout Comment
		Date	

ecotecture
ECOLOGICAL ARCHITECTURE

01444 416745 info@ecotecture.co.uk
www.ecotecture.co.uk

31 Sussex Road Haywards Heath
West Sussex RH16 4DZ

Client: Chris & Jo Equi

Address: Coombe Cottage
Church Road
Mannings Heath
RH13 6JE

Description: PL S73 Elevations North & South

Scale: **1:50** Date: **Dec' 24**

Drawn: **BI** Checked: **RM**

Drawing No: 643 /**470**