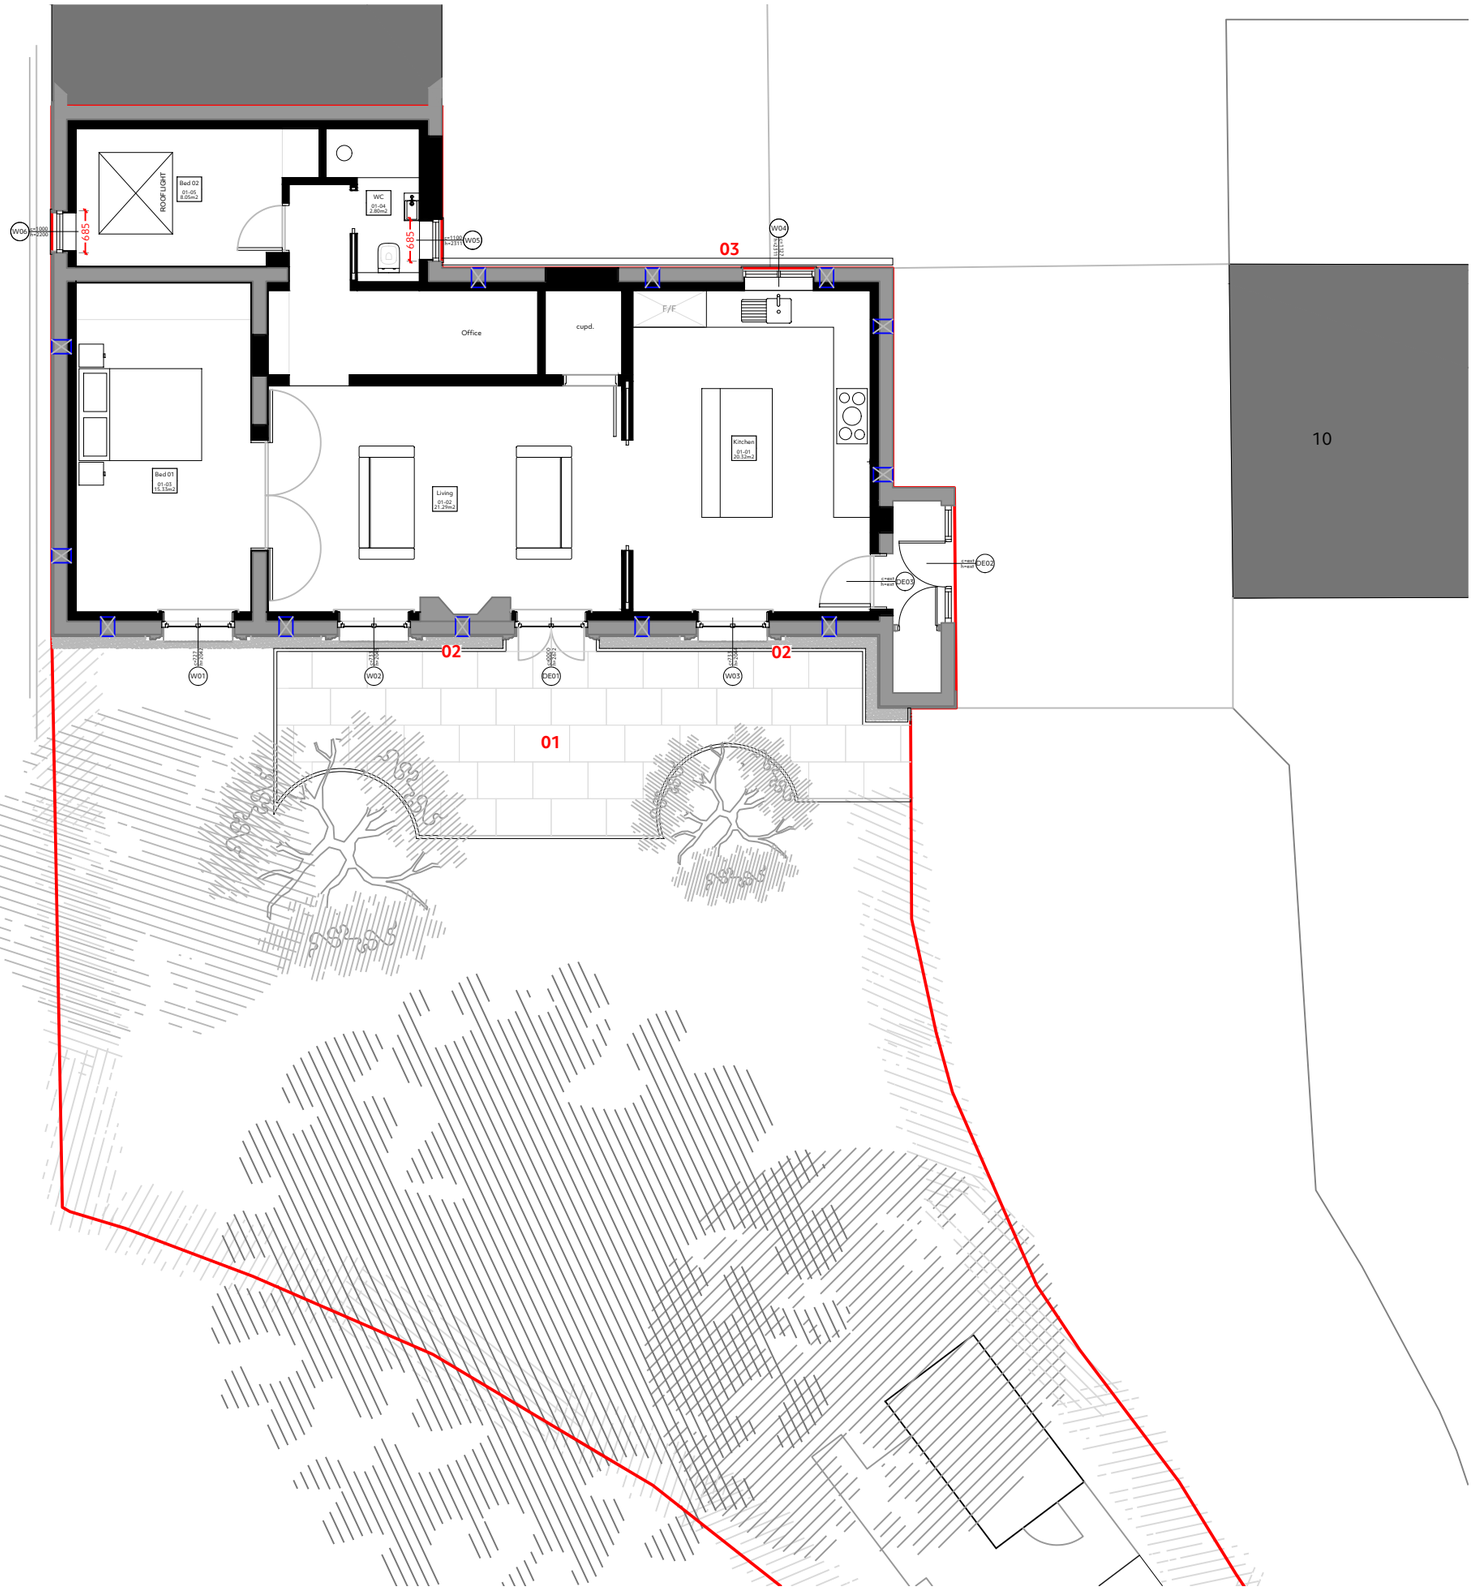

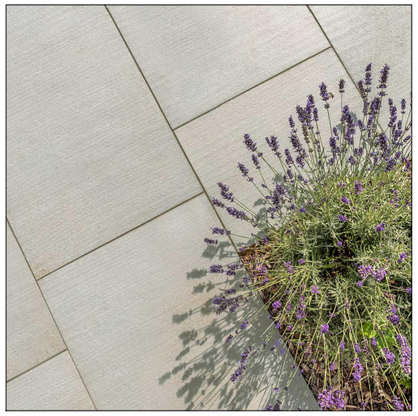

01 - Patio Stone | Proposed
Braemar, Flamed Sandstone - Stamford Stone



02 - French Drain | Proposed
Pea shingle between existing render and proposed edging



03 - ACO Drain | Proposed
Aco RainDrain, Anthracite

Notes.
Figured dimensions ONLY are to be taken from this drawing. This drawing is not to be scaled.
Survey has been hand-measured and assumed to be accurate to within 50mm, Curtilage/boundary from OSMap provider and assumed to be accurate to within 50cm
This drawing is for information purposes only and is not suitable for construction.
studioSH are to be immediately notified of any discrepancies found between this drawing and other information or condition on site.
Where applicable this drawing must be read in conjunction with additional information prepared by studioSH.
This drawing remains the intellectual property of studioSH LTD and is not to be reproduced or distributed without prior consent.

studiosh
architects • designers • bespoke interiors
office@studio-sh.co.uk | +44 (0)20 8914 7833 | www.studio-sh.co.uk

Mark	Revision	Drawn	Date	Checked
*	*	*	*	*

Date | **July 25** Drawn by | **SH**
Scale
1:100 @ A3
0m As Noted

Drawing Title
Landscape Plan | Proposed
Job Title
Holbrook Park
Flat 8, Holbrook Park, Horsham, RH12 4TW

Drawing No **TP 00 02** Rev. **----**
Job No **2504** Status **TP**

© STUDIOSH LTD 2022