

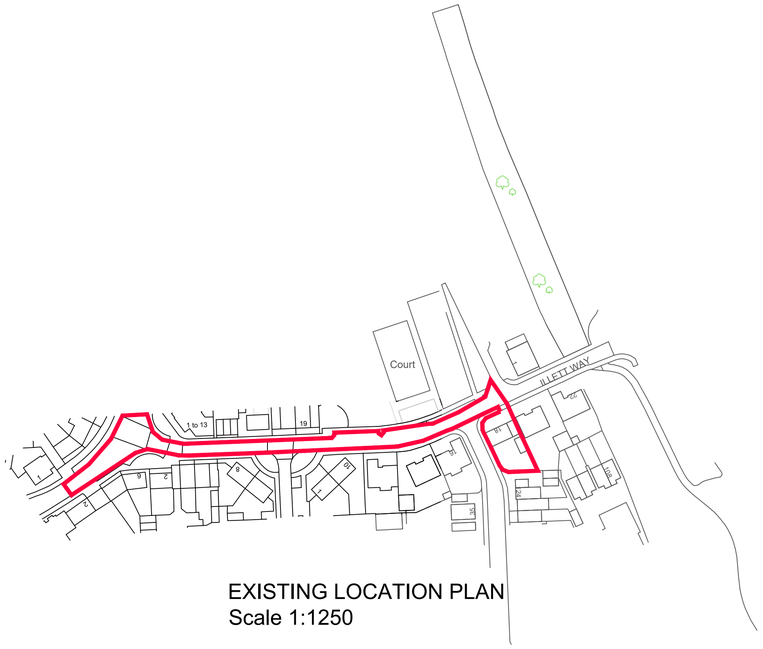


EXISTING LOCATION PLAN
Scale 1:1250

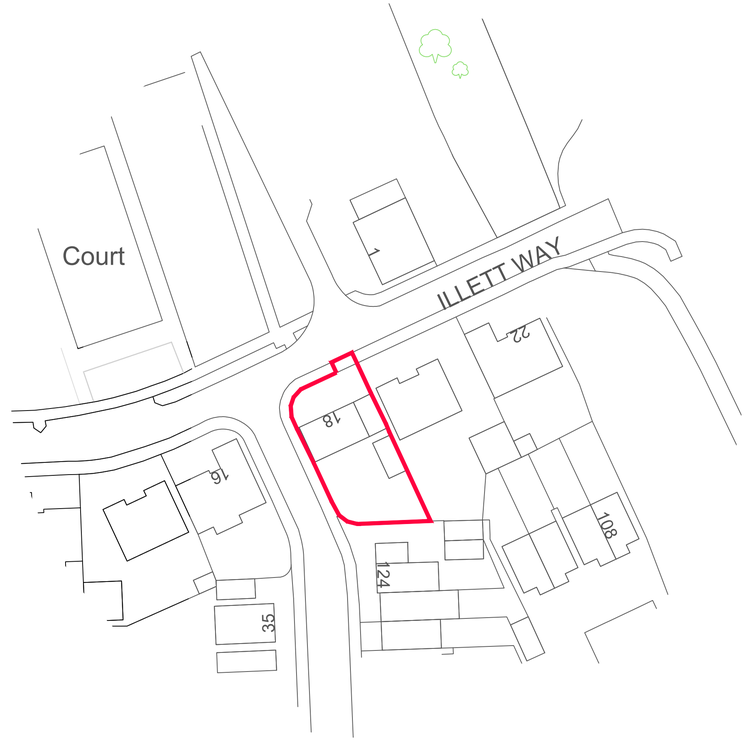

EXISTING BLOCK PLAN
Scale 1:500

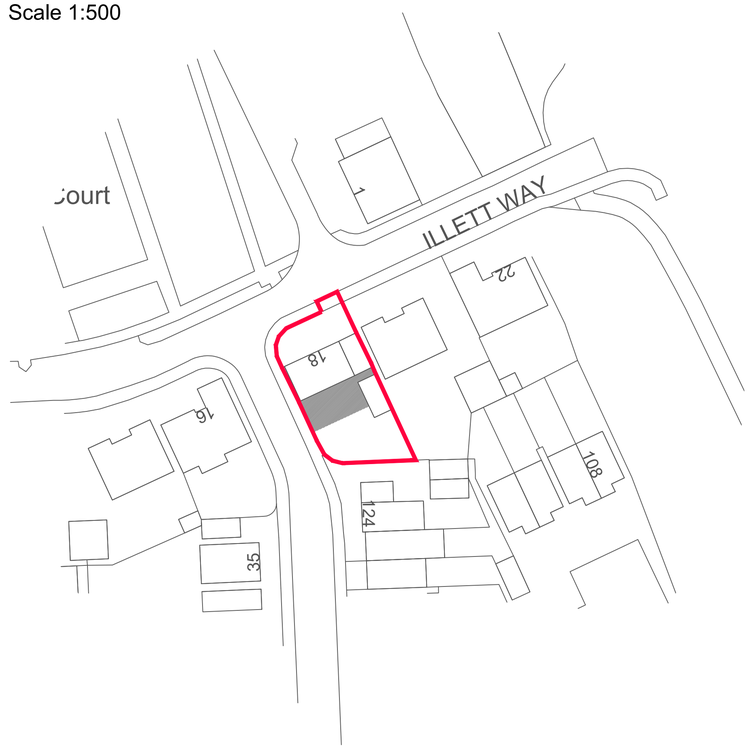

PROPOSED BLOCK PLAN
Scale 1:500

DRAWING, CONSTRUCTION AND MATERIAL NOTES:

1. THE COPYRIGHT OF THIS DRAWING IS VESTED IN PRINGLE.DESIGN+ LIMITED AND IT MAY NOT BE REPRODUCED IN WHOLE OR PART OR USED FOR THE MANUFACTURE OF ANY ARTICLE WITHOUT THE EXPRESS PERMISSION OF THE COPYRIGHT HOLDERS.
2. BE CERTAIN TO WORK TO FIGURED DIMENSIONS ONLY.
3. THIS DRAWING IS TO BE READ IN CONJUNCTION WITH ALL RELEVANT STRUCTURAL ENGINEERS, SERVICE ENGINEER'S AND PRINGLE.DESIGN+ DRAWINGS AND SPECIFICATIONS.
4. IF YOU ARE NOT CERTAIN OF ANYTHING INDICATED ON THE DRAWINGS ASK!

DRAWING KEY & SYMBOLS

- site boundary line
- existing buildings and structures
- proposed outline and extent of development

0 10M 20M 40M
1:500

0 25M 50M 100M
1:1250

REV:	DESCRIPTION:	BY:	DATE:
B	Site access red line adjustment	CP	12.07.24
A	Pre-application drawings	CP	12.02.24
*	preliminary issue for client review and comment	CP	12.01.24

STATUS: P R E L I M I N A R Y

PRINGLE.DESIGN
est. 2015 UK / SE
32 The Drive
Wallington
Surrey
SM6 9LX
Pringledesign@Outlook.com
0208 432 2864

CLIENT: Mr and Mrs Higareda
18 Illett Way
kiln wood vale, Horsham
RH12 0AJ

SITE: 18 Illet Way
Horsham
RH12 0AJ

TITLE: EXISTING SITE PLAN

SCALE AT A1:	DATE:	DRAWN:	CHECKED:
1:100	12/01/23	CP	CP

PROJECT NO:	DRAWING NO:	REVISION:
PD-0422	A1-02	B