


NOTE
This drawing has been prepared from historical information that cannot be guaranteed accurate. Responsibility is not accepted for errors made by others in scaling from this drawing. All construction information should be taken from figured dimensions only. All dimensions should be checked on site prior to the manufacture of any components.

HATCHING

- New Secure partition wall
- New Partition wall
- Book Room Secure wall
- Existing Partition wall
- Structural wall
- Barrier matting
- 2008 Hard Flooring
- 2008 Hard Flooring
- Area not in scope
- Domus Industriak DF DL 04 (600X600mm)
ASD Floor Area
- Domus Industriak DF DL 06 (600X600mm)
- Amiteo Spacia SSSS3566 (457X457mm)
ASD Floor Area
- Amiteo Spacia SSSS2594 (457X457mm)
Banking Hall

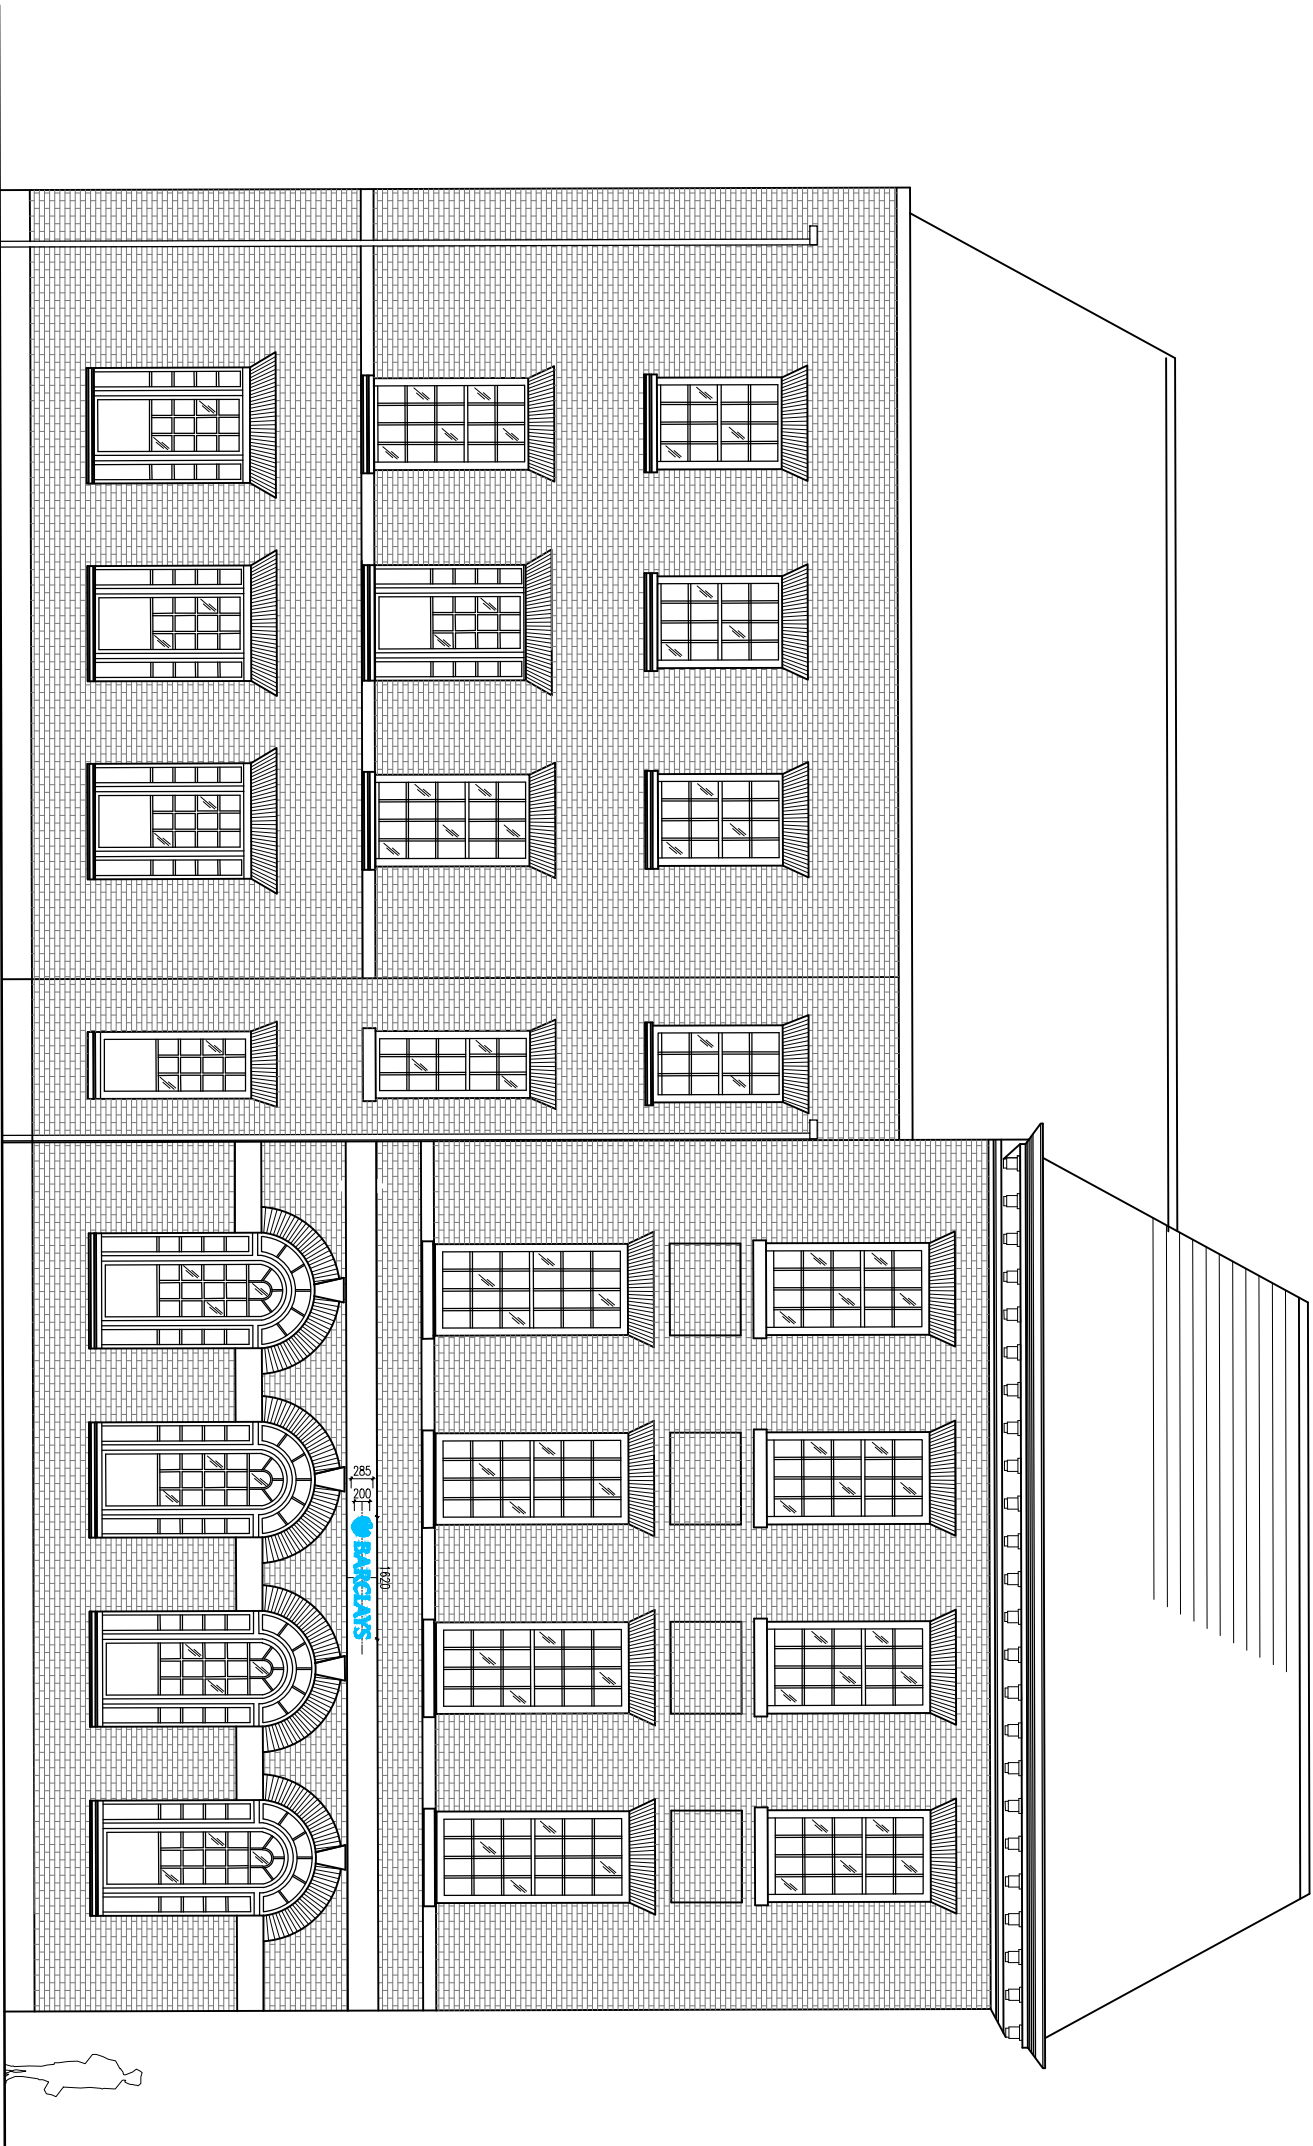

DATE: REV: DRAWN: CHECKED: NOTES:

STYLES & WOOD LTD
99 Charterhouse Street
London EC1M 6HR
t: +44 (0)20 7014 0400
www.stylesandwood.co.uk

Project

HORSHAM CARFAX

1-2 CARFAX
HORSHAM, WEST SUSSEX
RH12 1DN
PIM No.10352



Drawing Title

SIDE ELEVATION

AS FIXED

FIRST TIME INVESTMENT

Branch Sort Code		Branch ID	Supplier Project No	
20-42-58		00	D0558-012	
Scale	Drawn	Checked	Date	
1:100@A3	EMS	JOC	08/12/14	
Drg. No	D0558-012_301		Revision	-
Architectural Practice: S&WDesign				