

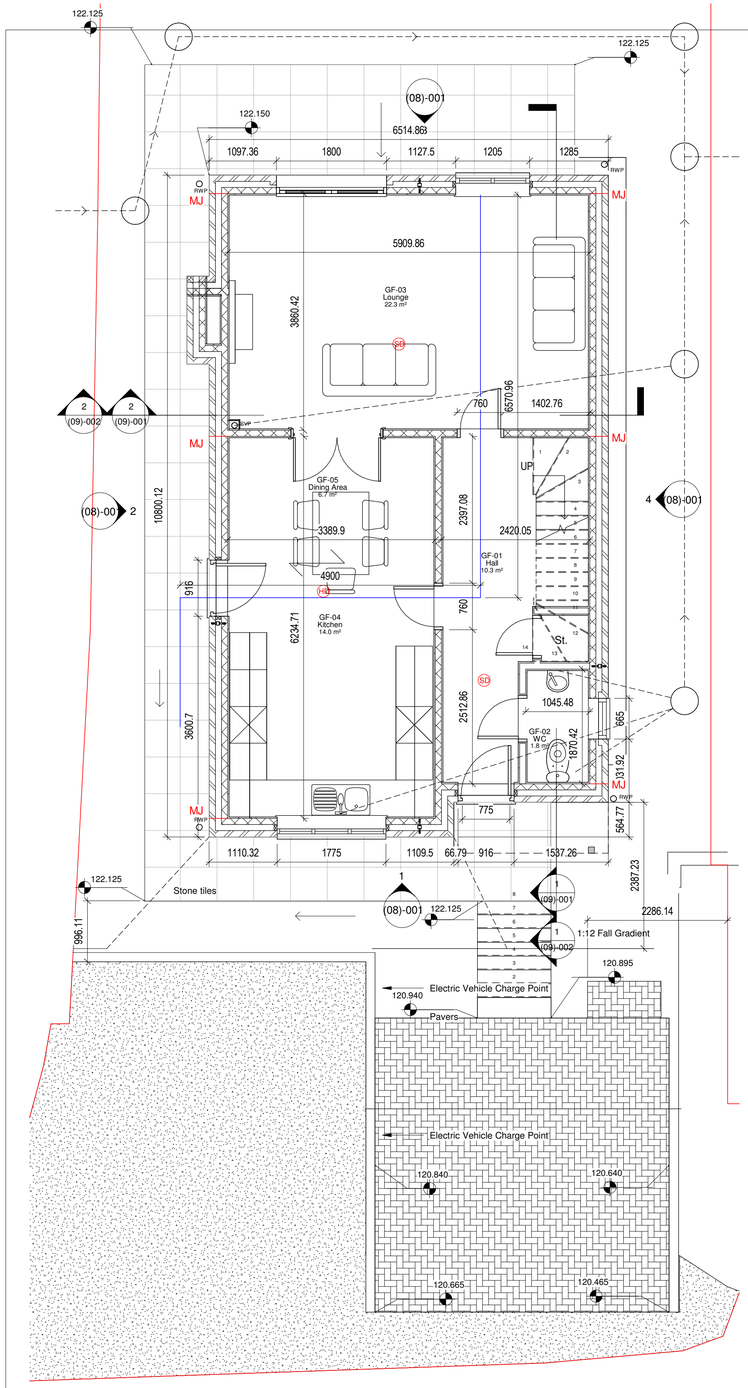



1 Ground Floor - Proposed Plan
1 : 50

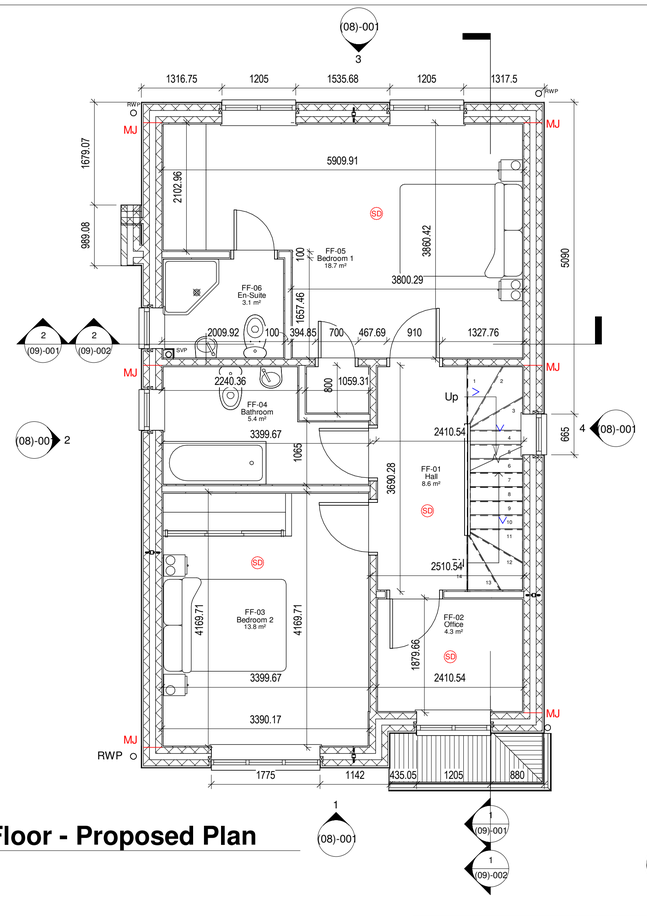

2 First Floor - Proposed Plan
1 : 50

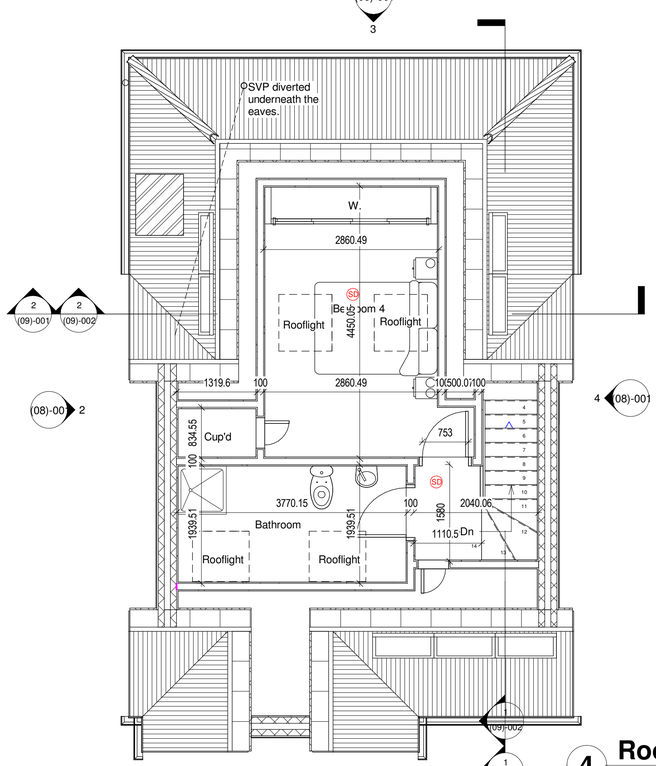

3 Second Floor-Proposed Plan
1 : 50

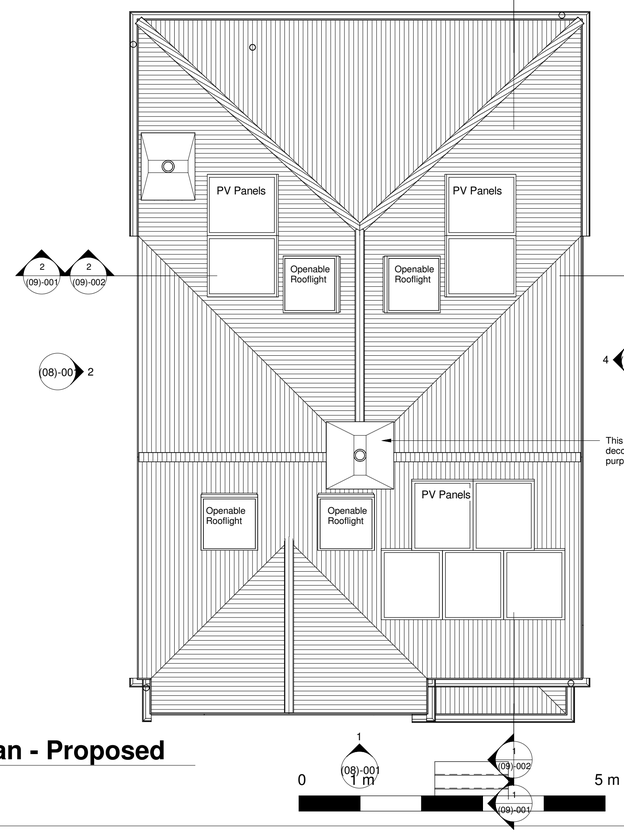

4 Roof Plan - Proposed
1 : 50

rev	description	drawn	checked	date
M	Revision 22	LDV	LDV	29/10/26
L	Revision 21	LDV	LDV	28/10/26
K	Revision 18	LDV	LDV	21/05/26
J	Revision 17	LDV	LDV	20/05/26
H	Revision 16	LDV	LDV	18/05/26
G	Revision 8	LDV	LDV	11/02/25
F	Revision 7	LDV	LDV	23/12/24
E	Revision 6	LDV	LDV	03/10/24
D	Revision 4	LDV	LDV	21/03/24
C	Revision 3	AK	LDV	02/10/23
B	Revision 2	LDV	LDV	21/08/23
A	Revision 1	AK	LDV	18/08/23

revisions

status: PRELIMINARY

This drawing is protected under The Copyright, Designs and Patents Act 1988. Do not scale. Figured dimensions only are to be taken from this drawing. All dimensions are to be checked on site before any work is put in hand. If in doubt, ASK.

LDV Architecture
39 PLOVERS ROAD
HORSHAM, WEST SUSSEX
RH13 5PD
TELEPHONE + 44 (0)1403 541 586
EMAIL INFO@LDVARCHITECTURE.CO.UK

client: Mr & Mrs KEENE

project: 11 EAST STREET

title: PROPOSED PLANS

scale: 1 : 50 @ A1

date: 18/08/23

drawn: LDV

checked: LDV

job no: P2319

drawing no: (07)-001

revision: M