
Ordnance Survey ®
UKmapcentre.com

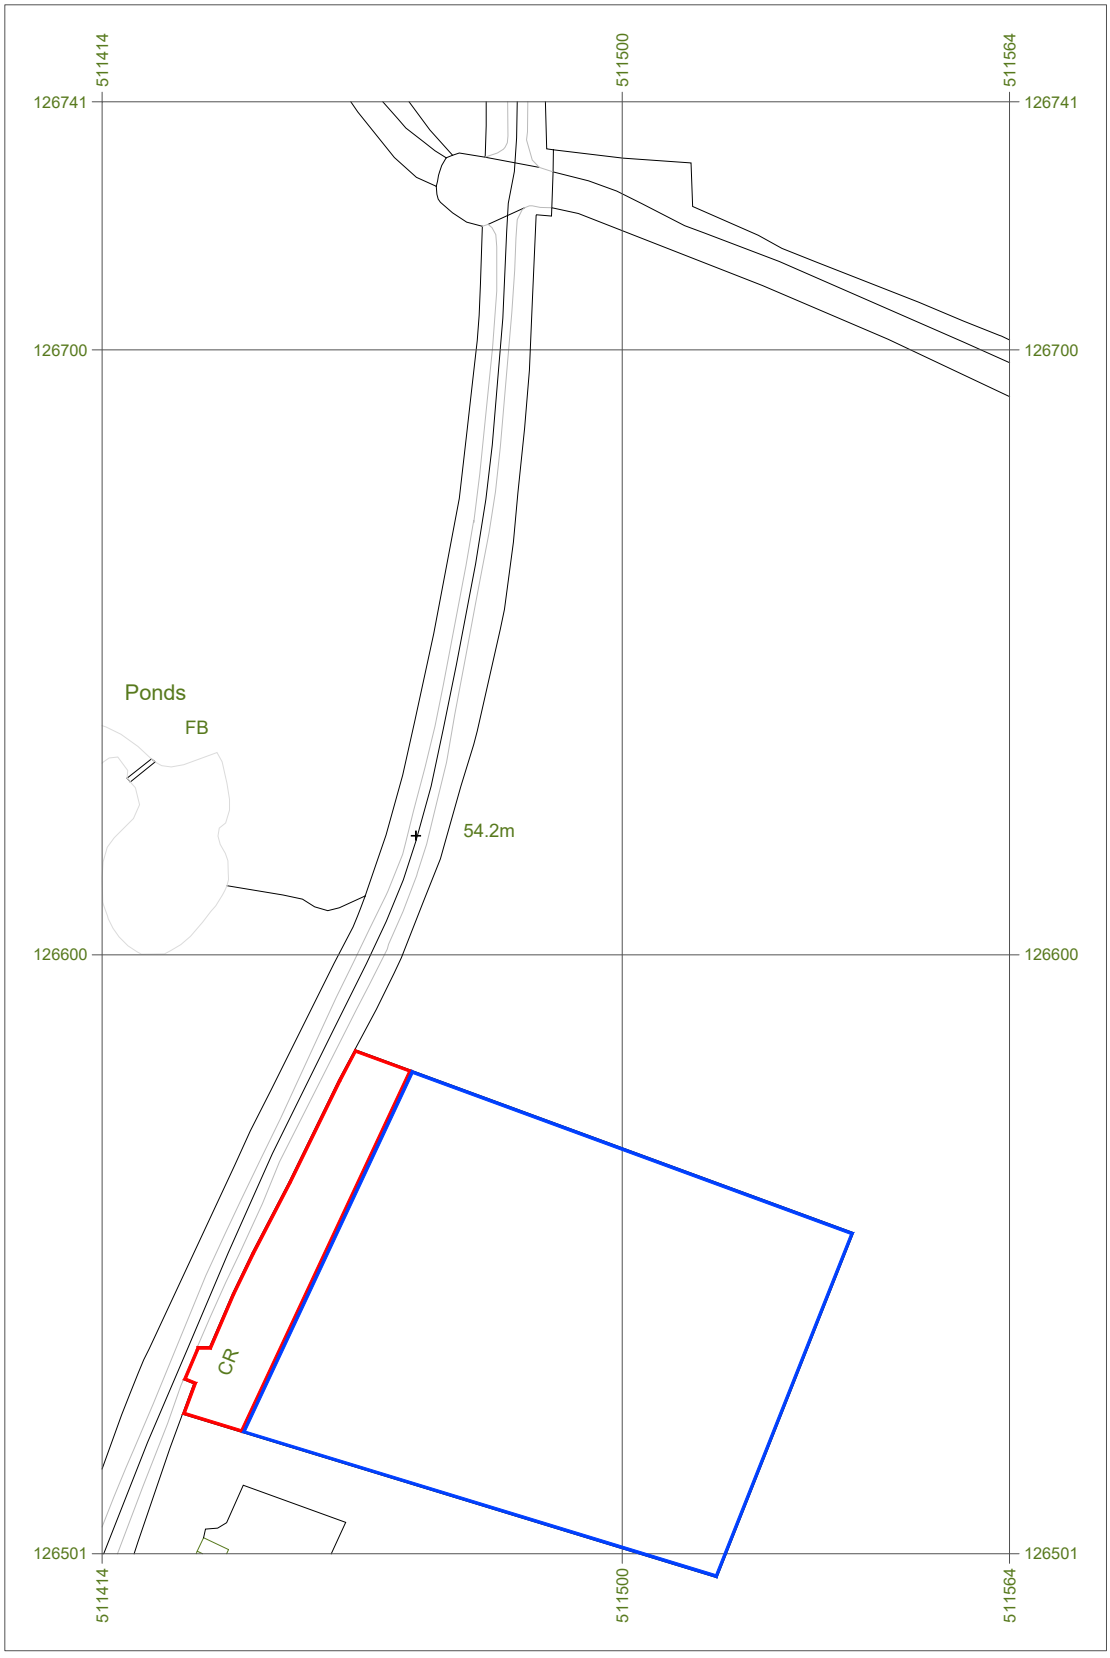

0 10 20 30 40 50
metres

NORTH

Serial number: 320627

© Crown copyright and database right 2025
Ordnance Survey licence AC0000848283
Reproduction in whole or in part is prohibited
without the prior permission of Ordnance Survey.

Location Plan

1:1250 | EXISTING

Copyright:
This drawing is the copyright of Promethean Planning Ltd

Planning/Statutory Use:
This drawing may be used by the Local Planning Authority for planning and statutory purposes as permitted by law and is issued for planning purposes only.

Scale & Dimensions:
Drawn to the stated scale at the original sheet size. If reproduced at any other size, the scale may be incorrect. Figured dimensions take precedence. Not for construction, fabrication or setting out. All dimensions and site conditions to be checked on site before works commence.

CDM 2015:
This drawing contains only information appropriate to its planning status. Promethean accepts only duties expressly agreed in writing. Where no Principal Designer is appointed, client duties apply in accordance with CDM 2015

PROMETHEAN
PLANNING

Suite 114
26 The Hornet
Chichester
West Sussex
PO19 7BB

tel: 01243 201 102
email: enquiries@prometheanplanning.co.uk
web: www.prometheanplanning.co.uk

Address	Greenacres Farm, West Chiltington Lane, Billingshurst, West Sussex, RH14 9DR
Job No.	2511GR
Submission	Planning
Scale @ A4	1:1250
Drawing No.	2511GR_000
Drawn By	MD
Checked By	BK
Drawn On	20.10.2026
Issued On	20.10.2026
Phase	Existing
Drawing	Location Plan
Revision No.	

Application Area: 721 m²

N

Indicative: 0°

1m @ 1:
50
100
200
500
1250