

1 DEMOLITION NORTH ELEVATION
SCALE 1:50

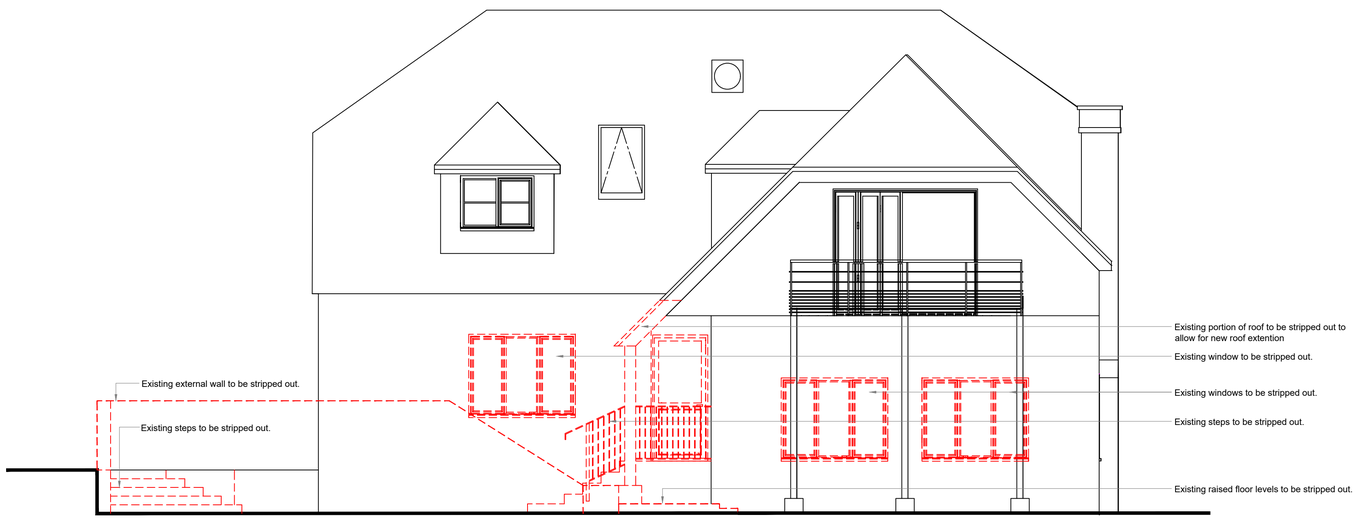

2 DEMOLITION SOUTH ELEVATION
SCALE 1:50

1:50 0 1.5m 2.5m 5m 5.5m 6m 6.5m 7m 7.5m 10m

Rev	Description	By	Date
A	ISSUED FOR PLANNING PERMISSION	--	13.10.26

PLANNING APPLICATION

Information / Approval / Construction / As Built Drawing

ONYE GROUP

Project Name:
Grant Allen

Project Address:
Leechpool Cottage
Leechpond Hill, Lower Beeding,
Horsham
RH13 6NR

Project Title:
DEMOLITION ELEVATIONS

Drawing Produced by: XX
First Issue: 00.00.00
Scale: 1:50 @ A1

BR-107 (Drawing Number)
A (Rev)