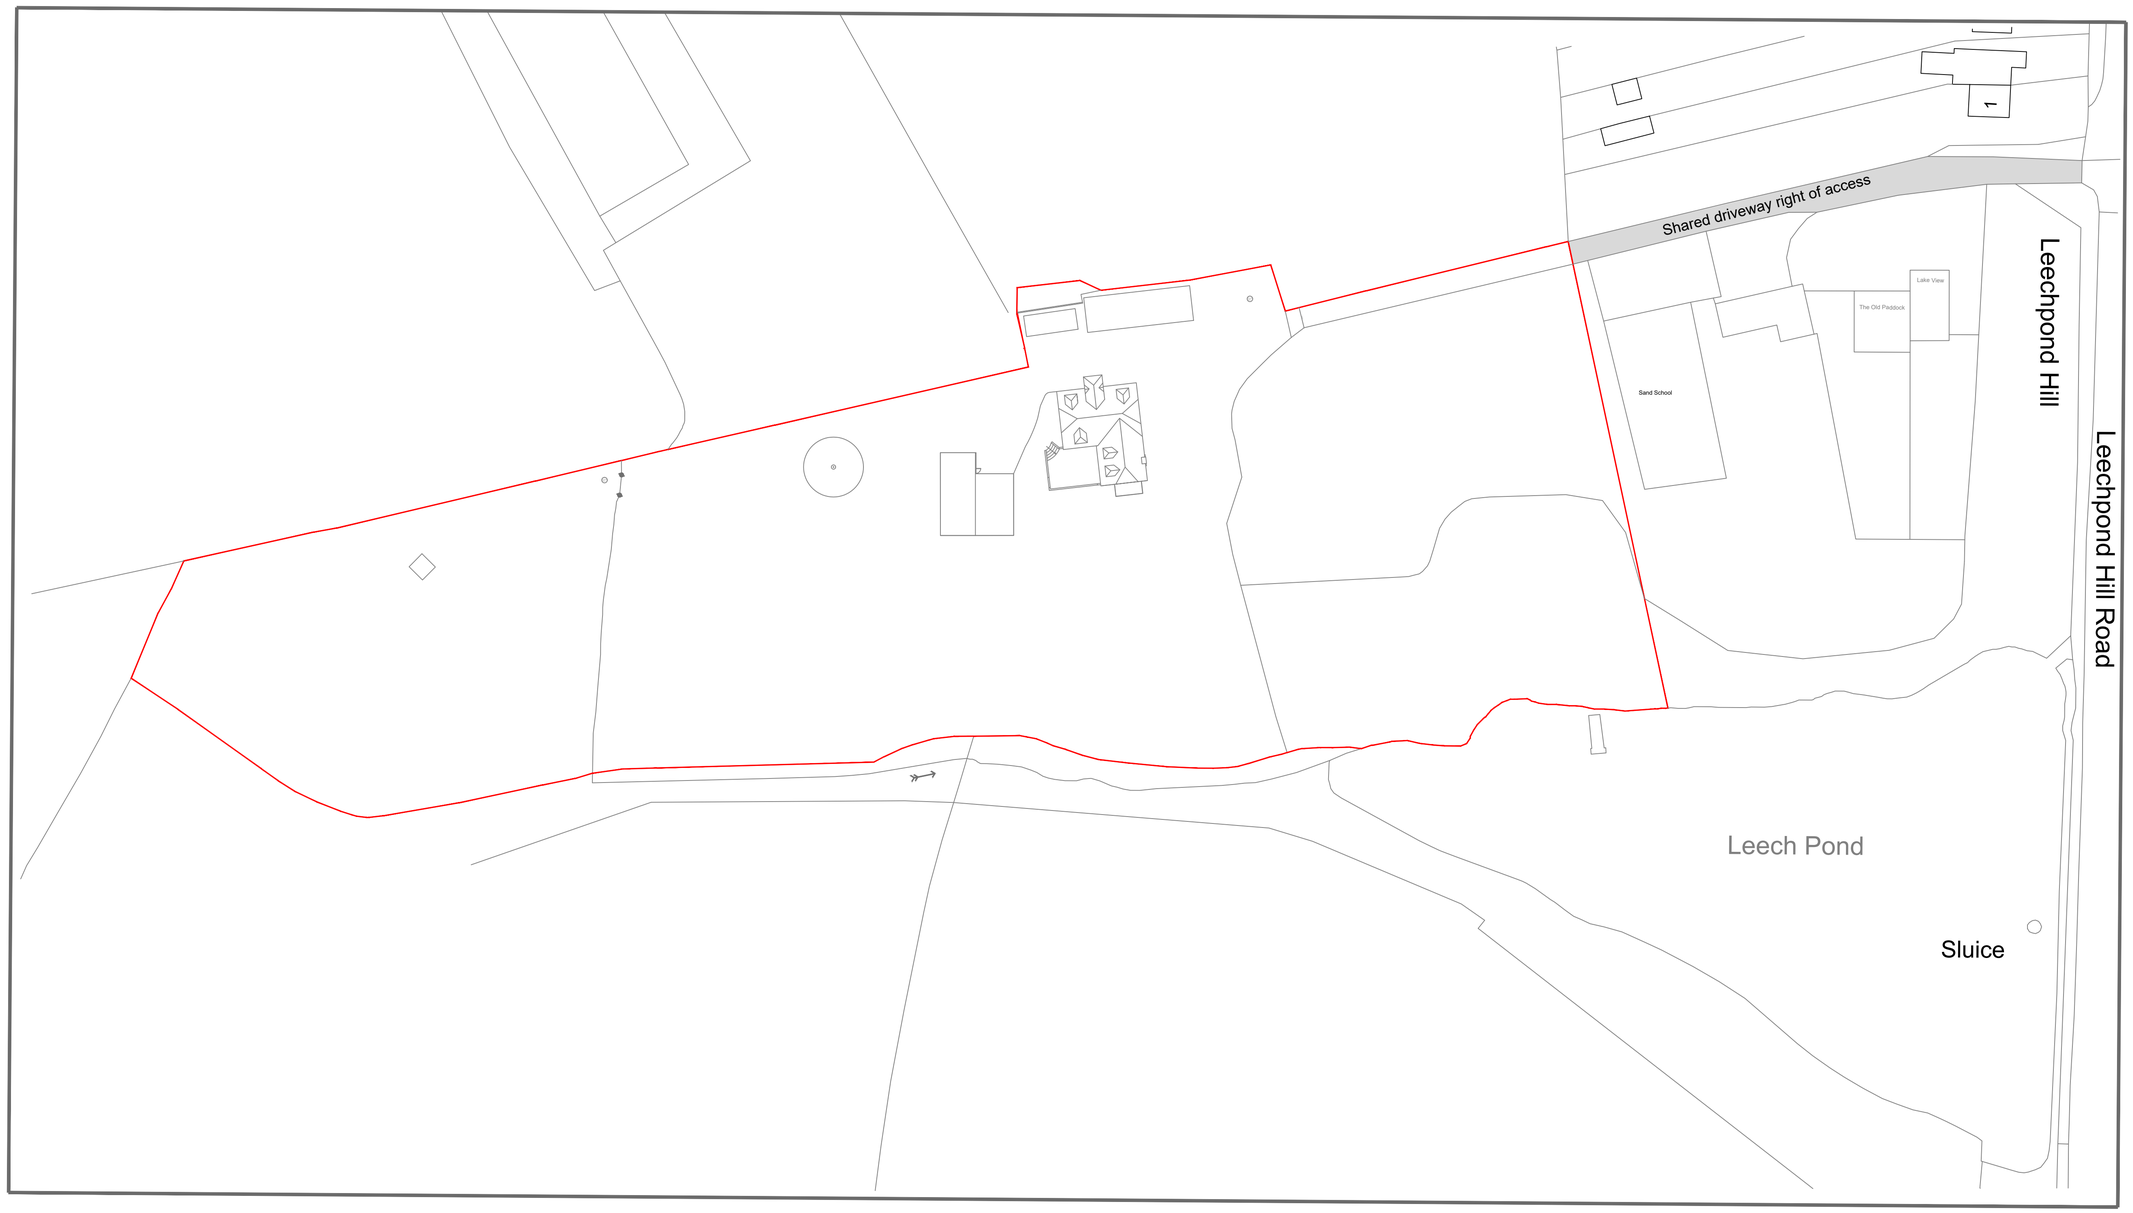

Scale 1:500

0 10 20 50

Rev	Description	By	Date
A	ISSUED FOR PLANNING PERMISSION	--	13.10.26

PLANNING APPLICATION

Information / Approval / Construction / As Built Drawing

ONYE GROUP

Project Name:

Grant Allen

Project Address:

Leechpool Cottage
Leechpond Hill, Lower Beeding,
Horsham
RH13 6NR

Project Title:

BLOCK PLAN - EXISTING

Drawing Produced by:	XX
First Issue:	00.00.00
Scale:	1:500 @ A1

BR-100 — Drawing Number

A — Rev