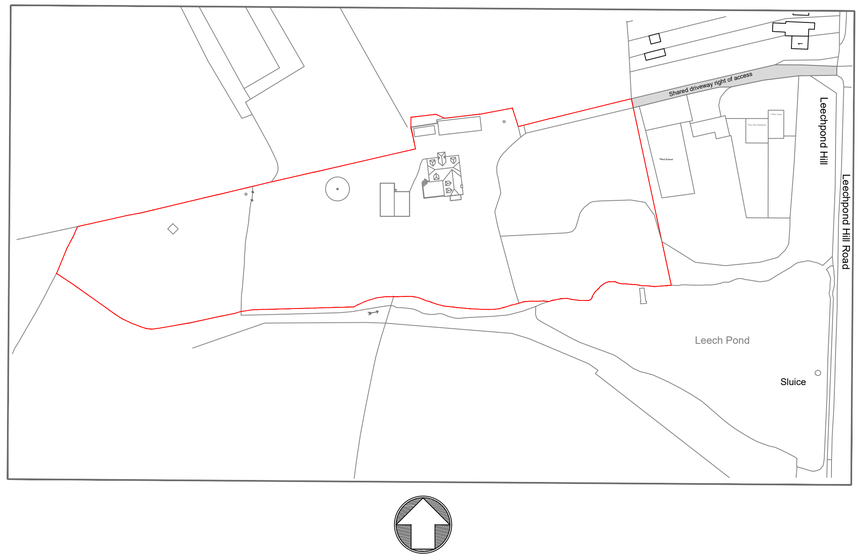

1:1250

25m 0 25m 50m 75m 100m 125m

Rev	Description	By	Date
A	ISSUED FOR PLANNING PERMISSION	--	13.10.26

PLANNING APPLICATION

Information / Approval / Construction / As Built Drawing

ONYE GROUP

Project Name:

Grant Allen

Project Address:

Leechpool Cottage
Leechpond Hill, Lower Beeding,
Horsham
RH13 6NR

Project Title:

LOCATION PLAN

Drawing Produced by: XX
First Issue: 00.00.00
Scale: 1:1250 @ A1

BR-102 — Drawing Number

A — Rev