




EXISTING FRONT ELEVATION
OUT LINE
SCALE 1:100

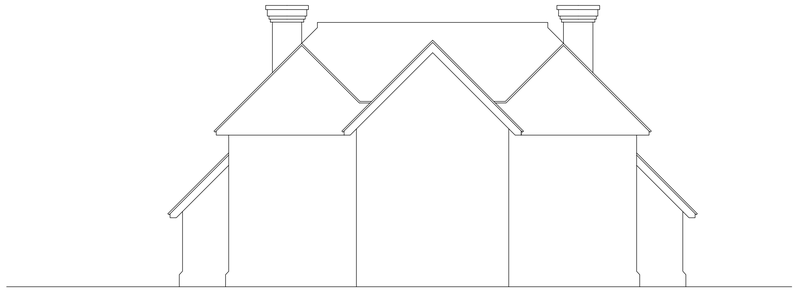

EXISTING REAR ELEVATION
OUT LINE
SCALE 1:100

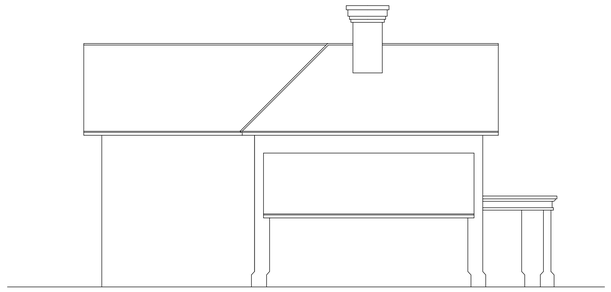


EXISTING SIDE ELEVATION
OUT LINE
SCALE 1:100

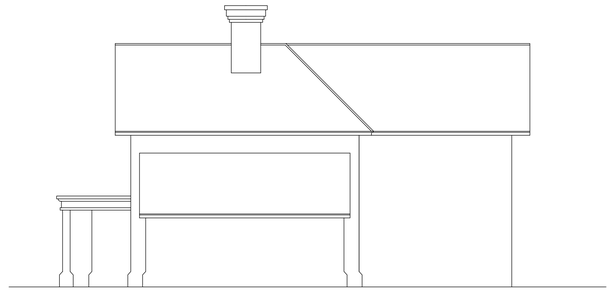

EXISTING SIDE ELEVATION
OUT LINE
SCALE 1:100



EXISTING GROUND FLOOR PLAN
OUT LINE
SCALE 1:100

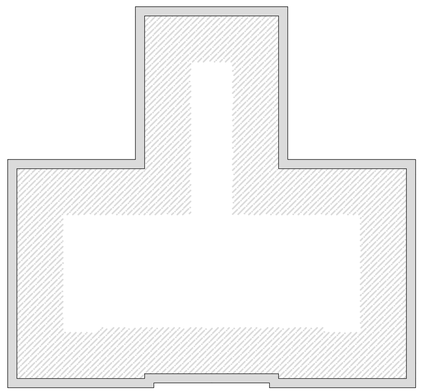

EXISTING FIRST FLOOR PLAN
OUT LINE
SCALE 1:100



Scale Bar 1:100

This drawing is to be read in conjunction with all other relevant drawings and specifications.
Do not scale from this drawing. Use figured dimensions only. All levels and dimensions to be checked on site. All dimensional discrepancies are to be brought to the immediate attention of DMA BUILDING DESIGNS.
Responsibility cannot be accepted for alteration and/or deviation from this design without prior knowledge of DMA BUILDING DESIGNS.
Copyright reserved. This drawing may only be used for the client and location specified in the title block. It may not be copied or disclosed to any other third party without prior written consent from DMA BUILDING DESIGNS.
Prior to any works commencing on site, DMA BUILDING DESIGNS is to be contacted regarding the current status, revision or regulatory approval of this drawing.

Notes

REV	DESCRIPTION	DATE
P1	ISSUED FOR APPROVAL	11.06.2025

DMA BUILDING DESIGNS
UNIT 4B, RUDGWICK BRICKWORKS, LYNWICK ST.
RUDGWICK, HORSHAM. WEST SUSSEX, RH12 3DH.
TEL No 01403 822220 Mobile 07730 523447
Email - admin@dmabuildingdesigns.co.uk

CLIENT
MR C KALSI

PROJECT
REAR AND SIDE PERMITTED DEVELOPMENT RIGHTS TO EXISTING DWELLING.

DRAWING
EXISTING
WHITE OWLS, GUILDFORD ROAD, BROADBRIDGE HEATH, HORSHAM, WEST SUSSEX RH12 3PH

STATUS
PLANNING APPLICATION

SCALE @ A1	DATE	DRG No	REVISION
1:100	JUNE 2023	DE1163 / 02	P1