from Southern Water

Directorate of Planning
Horsham District Council
Parkside
Chart Way
Horsham
West Sussex
RH12 1RL

Your ref
DC/23/2066

Our ref
DSA000029256

Date
08 December 2023

Contact
Tel 0330 303 0119

Dear Sir/Madam,

Proposal: Removal of Conditions 12 and 13 of previously approved application DC/20/0743 (Conversion of existing barns to form tourism accommodation) Relating to occupation.
Site: DC/23/2066: - Downlands Sandy Lane, Henfield, West Sussex, BN5 9UX.

Thank you for your letter dated 20 November 2023.

Southern Water has no comments to make with respect to removal of condition 12 and 13 submitted by the applicant.

For further advice, please contact Southern Water, Southern House, Yeoman Road, Worthing, West Sussex, BN13 3NX (Tel: 0330 303 0119).

Website: southernwater.co.uk or by email at: SouthernWaterPlanning@southernwater.co.uk

Yours faithfully,

Future Growth Planning Team
Developer Services

southernwater.co.uk/developing-building/planning-your-development

Southern Water Services Ltd, Registered Office: Southern House, Yeoman Road, Worthing, West Sussex, BN13 3NX Registered in England No. 2366670

SOUTHERN WATER

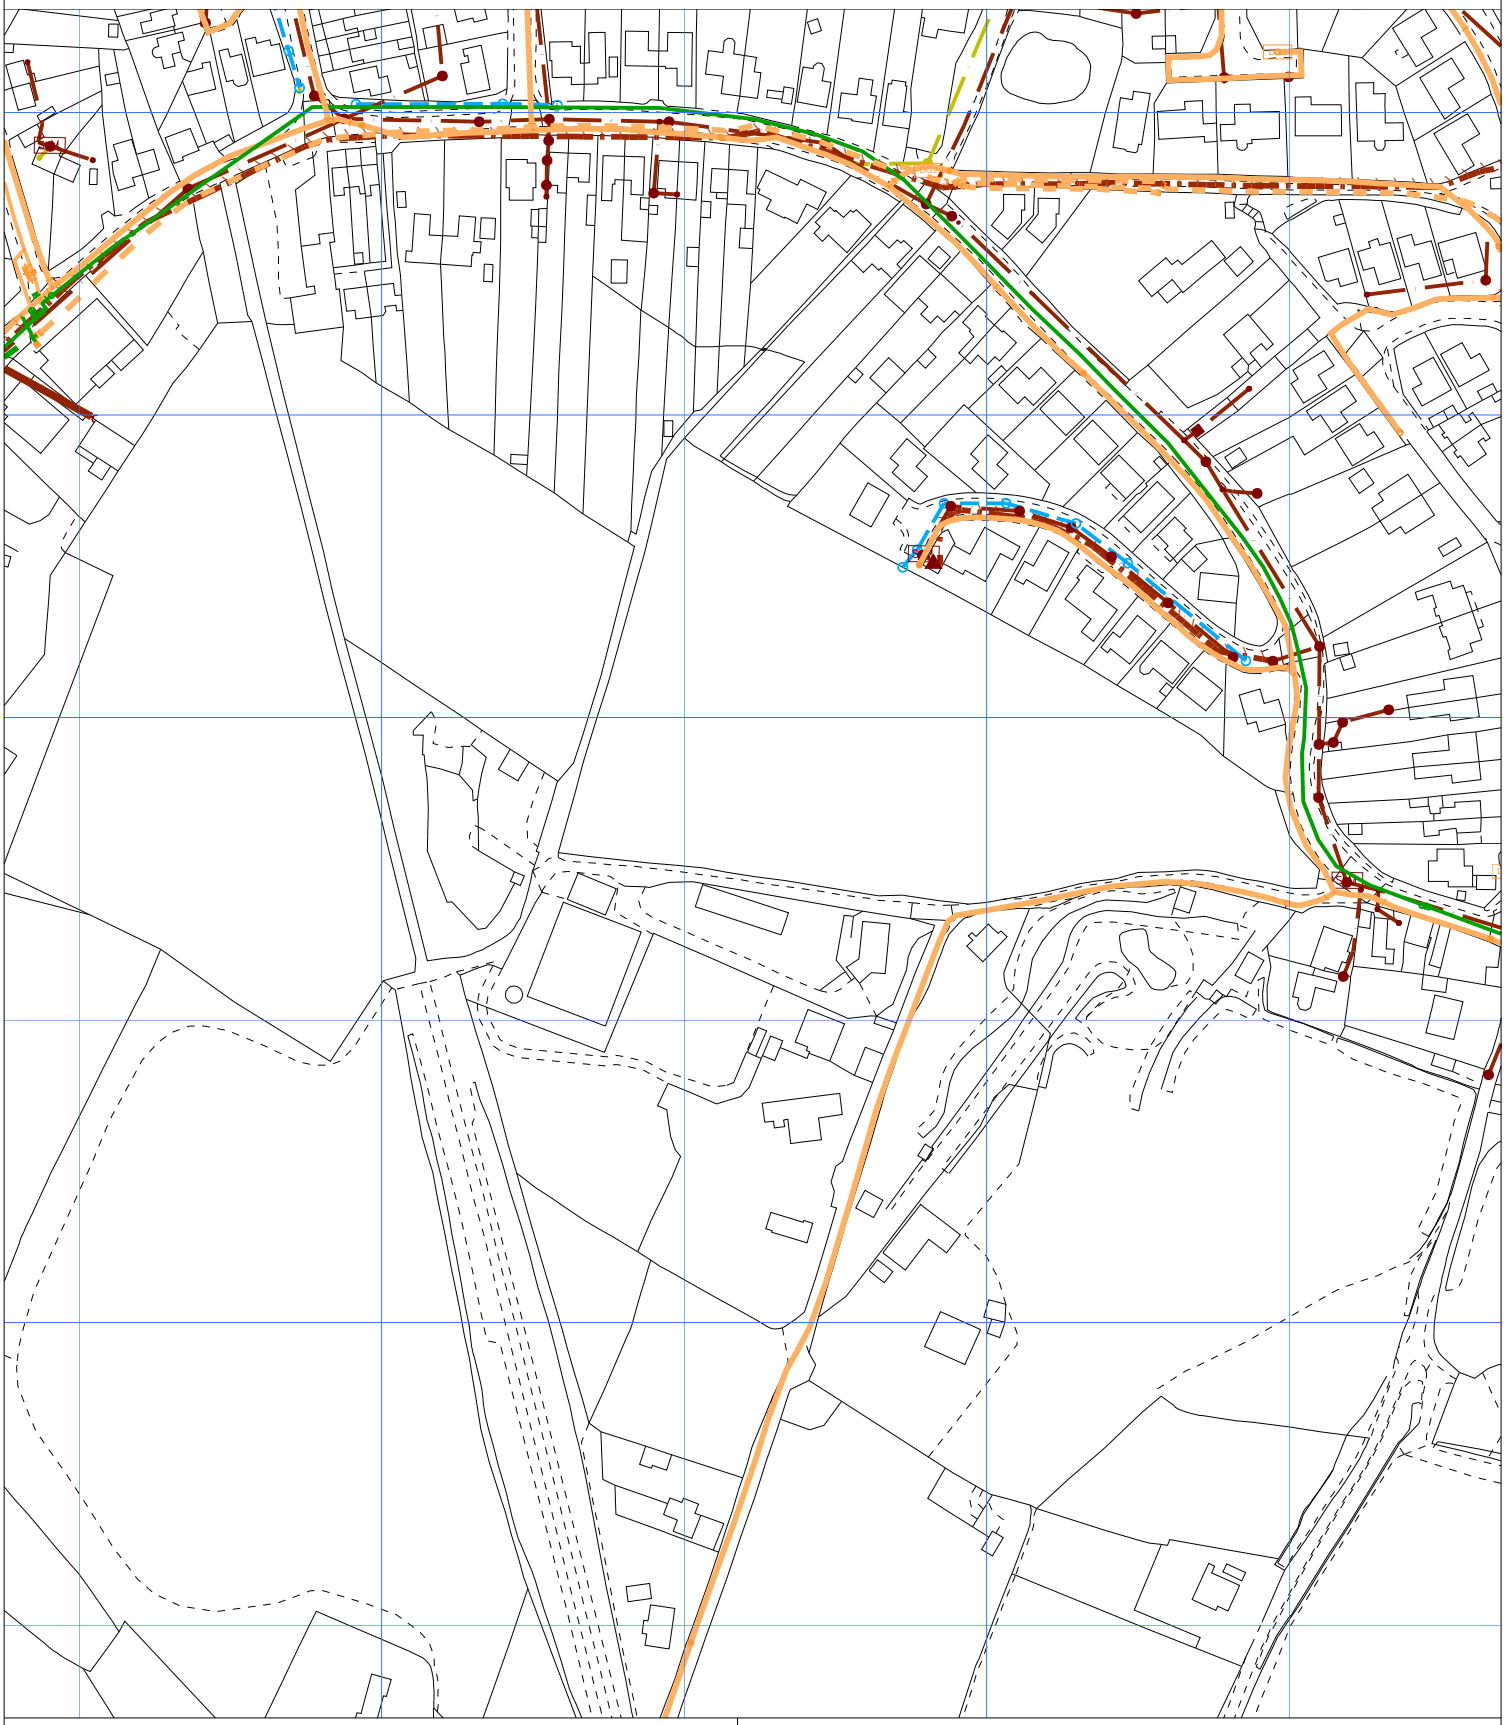

The positions of pipes shown on this plan are believed to be correct, but Southern Water Services Ltd accept no responsibility in the event of inaccuracy. The actual positions should be determined on site.

Based upon Ordnance Survey Digital Data with the permission of the controller of H.M.S.O. Crown Copyright Reserved Licence No. WU 298530

Southern Water

O.S. REF: TQ2015NE	Scale: 1:2500	Printed By: BoregoS	Date: 7-12-2023
Screen Print		Southern Water MapGuide Browser	
WARNING: BAC pipes are constructed of Bonded Asbestos Cement		Requested By:	
WARNING: Unknown (UNK) materials may include Bonded Asbestos Cement			

N