
Block Plan - 1-500

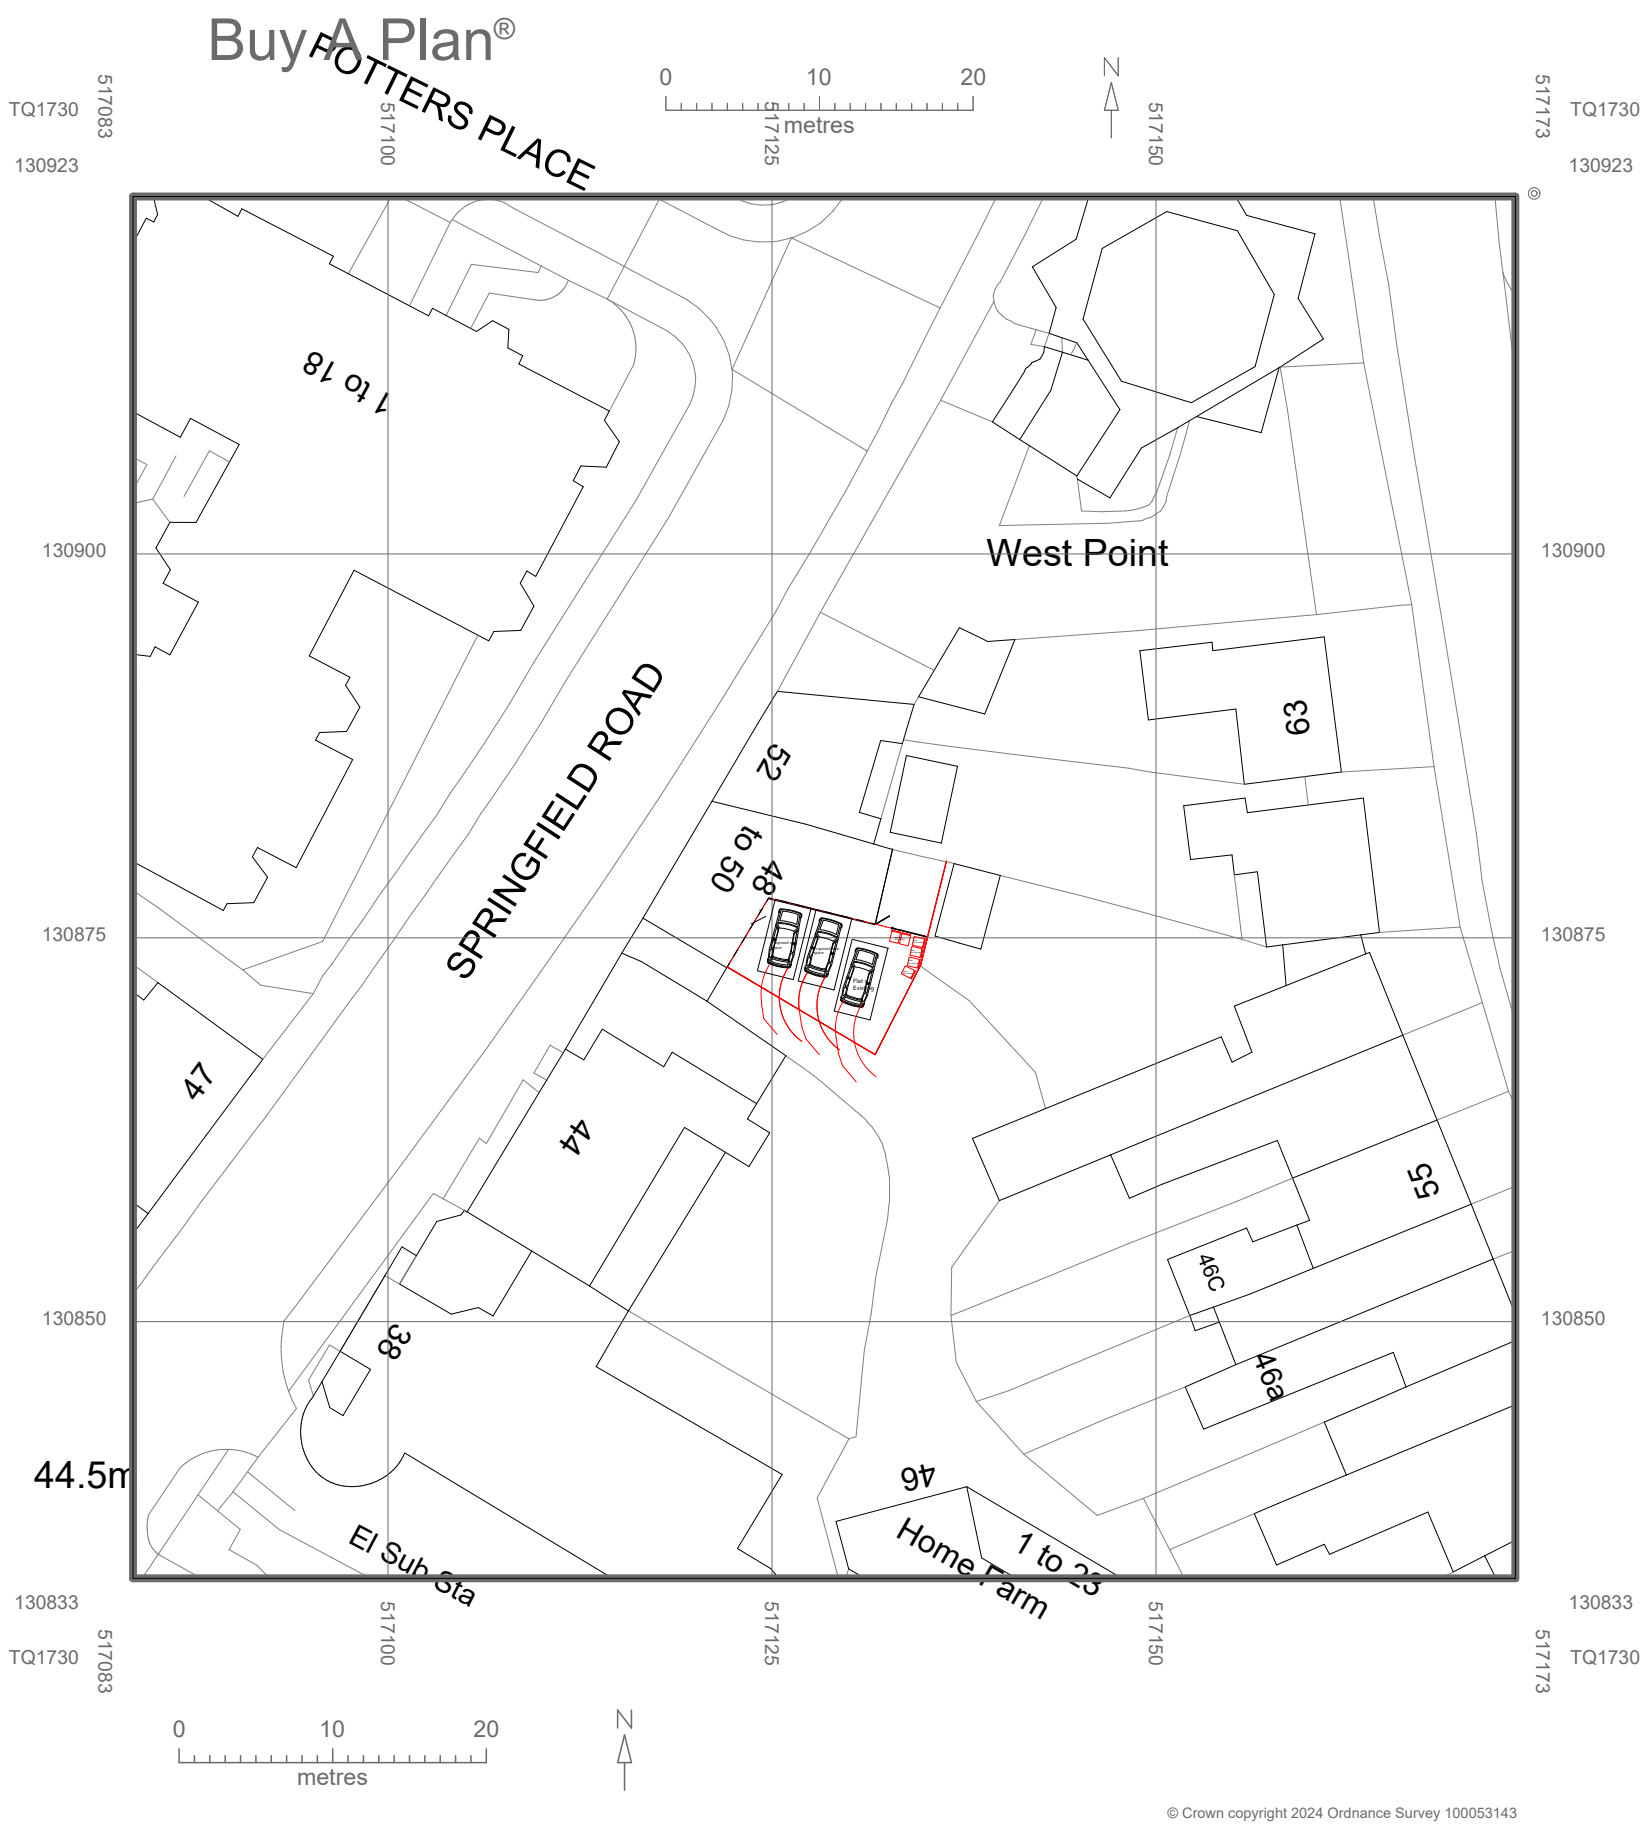

Client - P20 Group Limited

Address - 48 - 50 Springfield Road
Horsham,
RH12 2PD

ARCHITECTURAL JONES • PROJECTS

© Ownership of jones projects architectural - production or use without permission would be against our intellectual copyright

Page Size - A3