
Horsham District Council
Deposited Plan
Rec'd 01 SEP 2014
No DC/14/1191

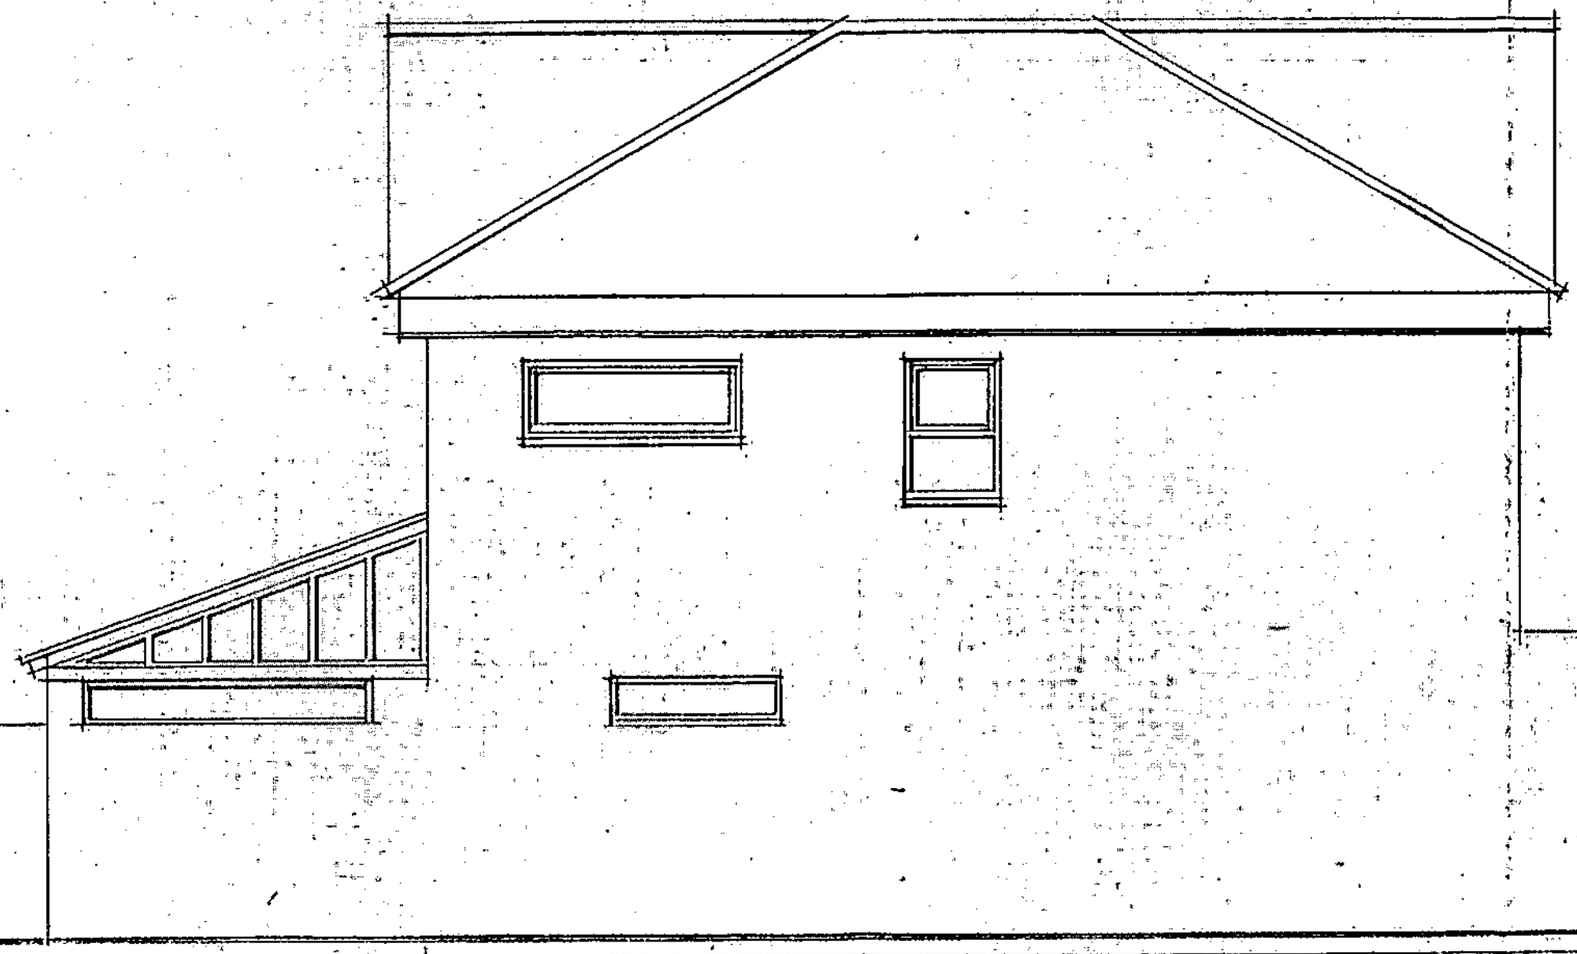

0 1 2 3 4m

scale 1:50 on A3 drawing

PROPOSED FLANK ELEVATION TO SOUTH EAST (NO 17)

19 HOLLY CLOSE WEST CHILTINGTON PULBOROUGH WEST SUSSEX RH20 2JR

2014/10