
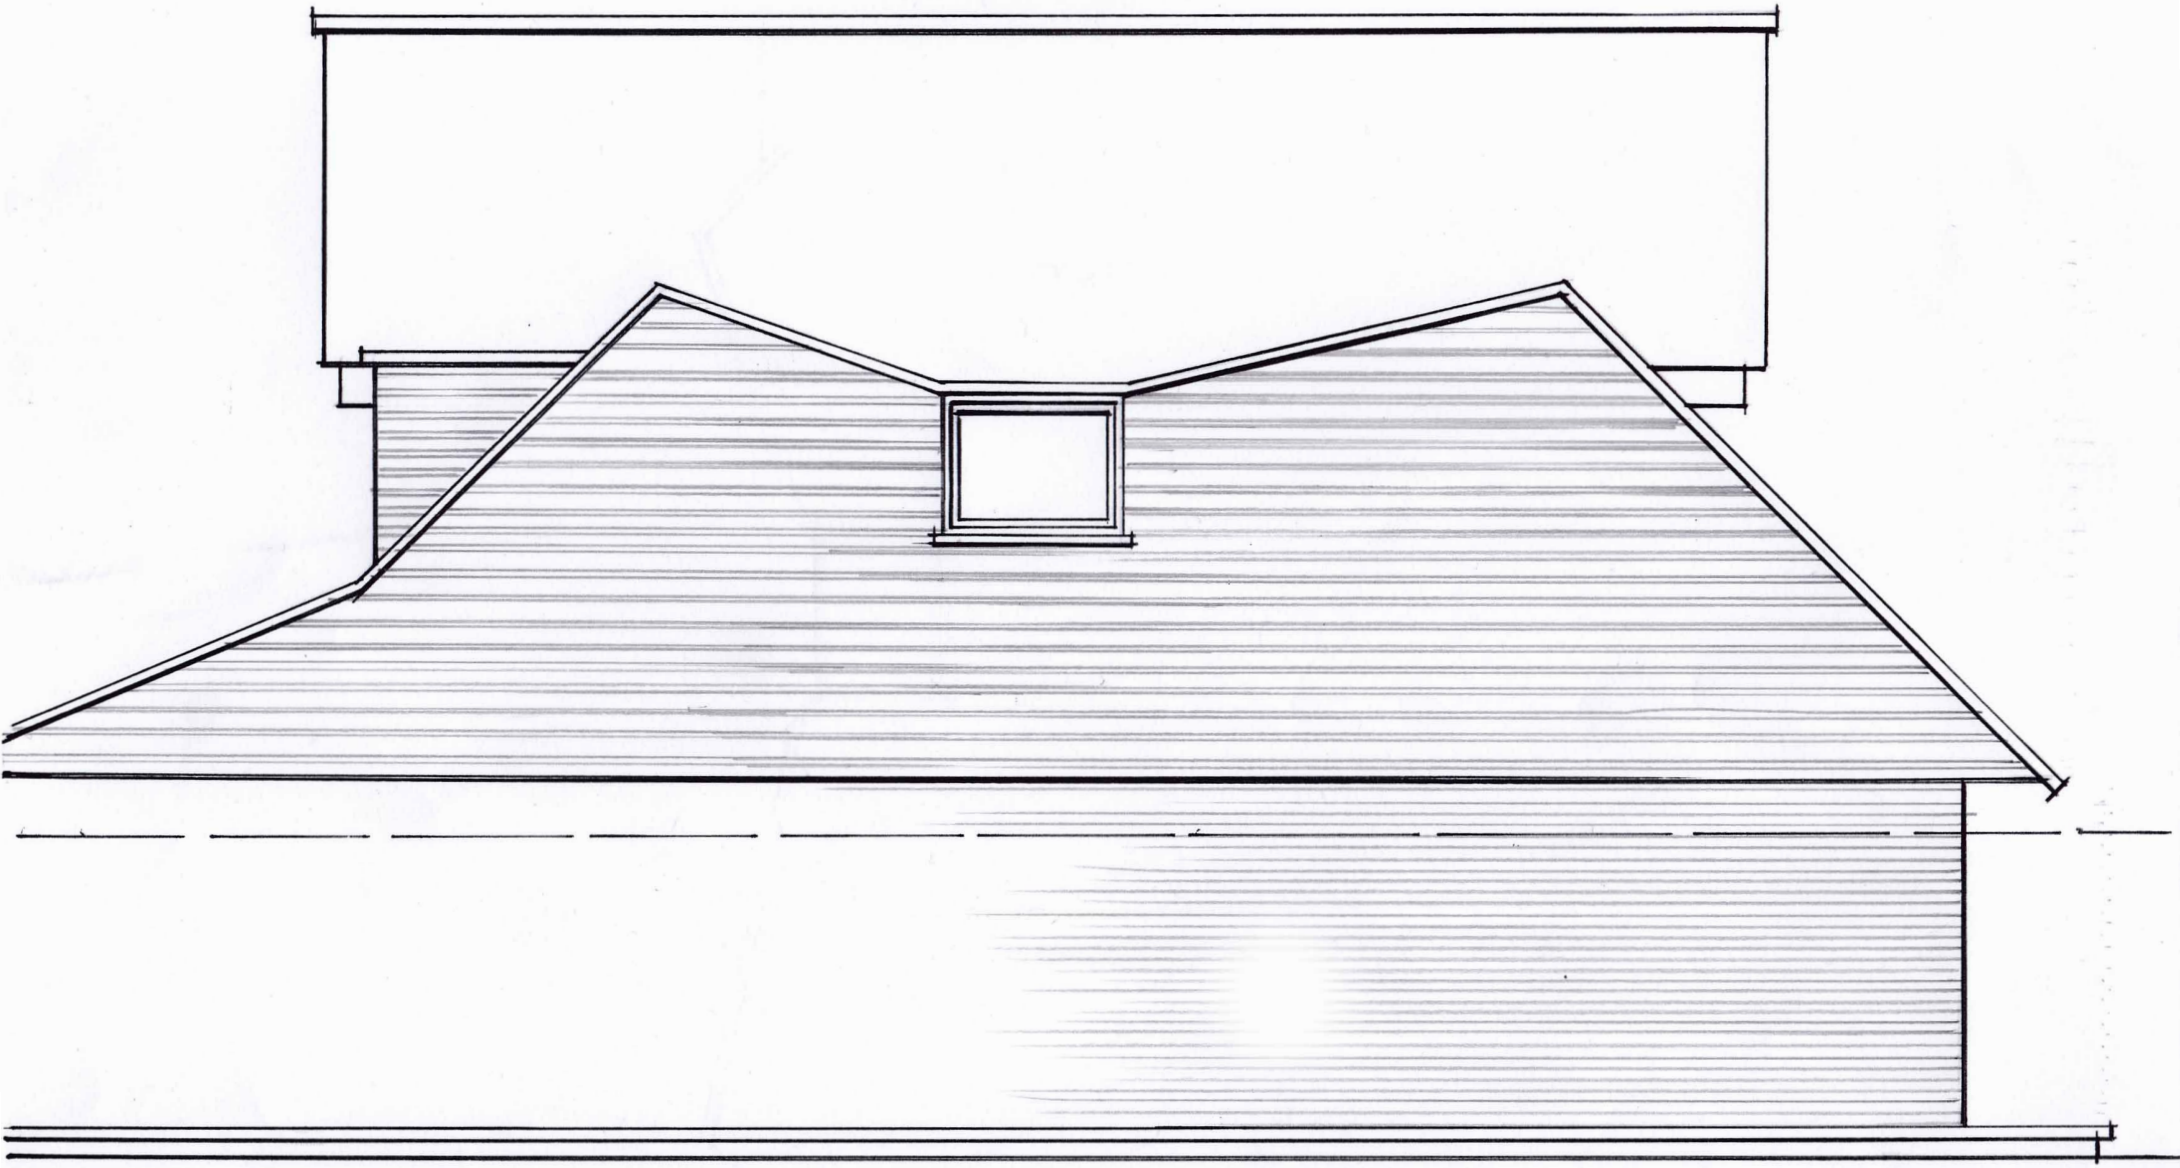


scale 1:50 on an A3 plan

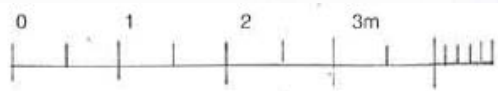

19 HOLLY CLOSE WEST CHILTINGTON RH20 2JR REVISED SOUTH EAST FLANK ELEVATION AUGUST 2020/10