



1 Front Elevation - Proposed
1 : 50



2 Rear Elevation - Proposed
1 : 50

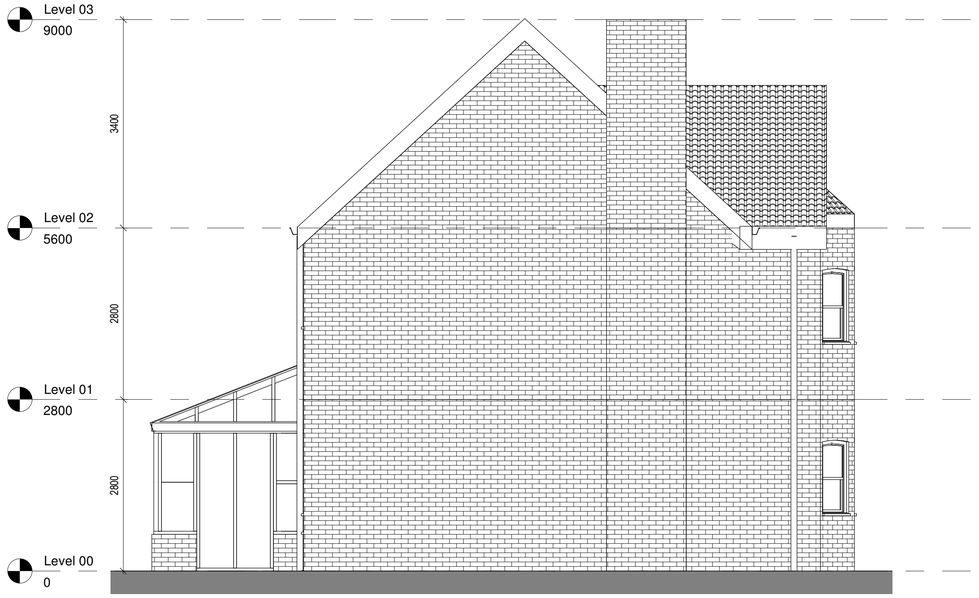

3 South Elevation - Proposed
1 : 50

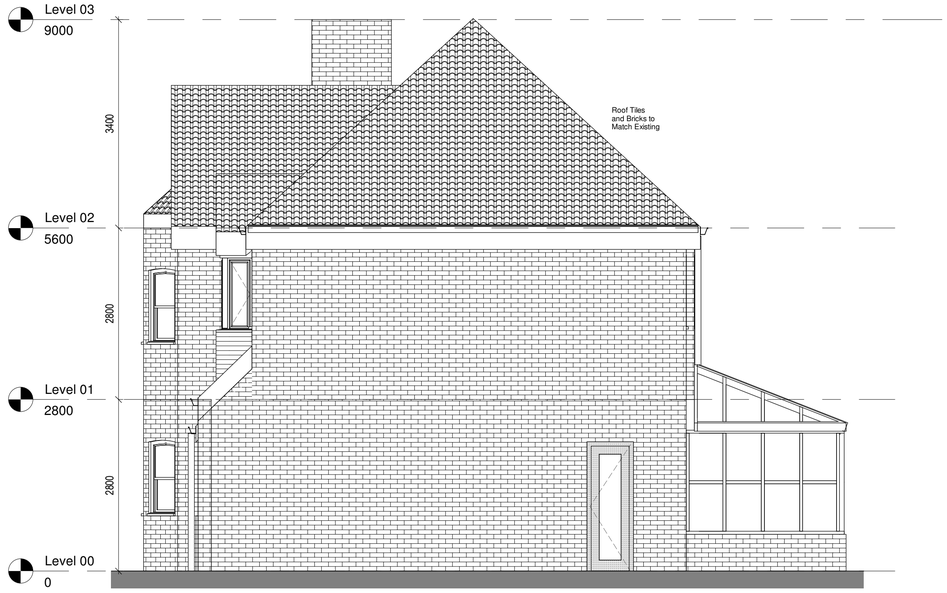

4 North Elevation - Proposed
1 : 50

0 1 m 5 m

rev	description	drawn	checked	date
D	Existing Roof Changes	LDV	LDV	14/12/20
C	Revision 3	LDV	LDV	12/11/20
B	Revision 2	LDV	LDV	10/11/20
A	Revision 1	LDV	LDV	02/11/20

revisions

status: PRELIMINARY

This drawing is protected under The Copyright, Designs and Patents Act 1988.
This drawing is produced for PLANNING PURPOSES ONLY and is not to be used for construction.

LDV Architecture
39 PLOVERS ROAD
HORSHAM, WEST SUSSEX
RH13 5PD

TELEPHONE + 44 (0)1403 541 586
EMAIL INFO@LDVARCHITECTURE.CO.UK

client: LACEY

project: 4 ELGAR WAY

title: PROPOSED ELEVATIONS

scale: 1 : 50 @ A1
date: 18/10/19
drawn: LDV
checked: LDV

job no: P2014
drawing no: (08)-001
revision: D