Planning Received
21 NOV 2023
Name:
Ref: DC/23/2128

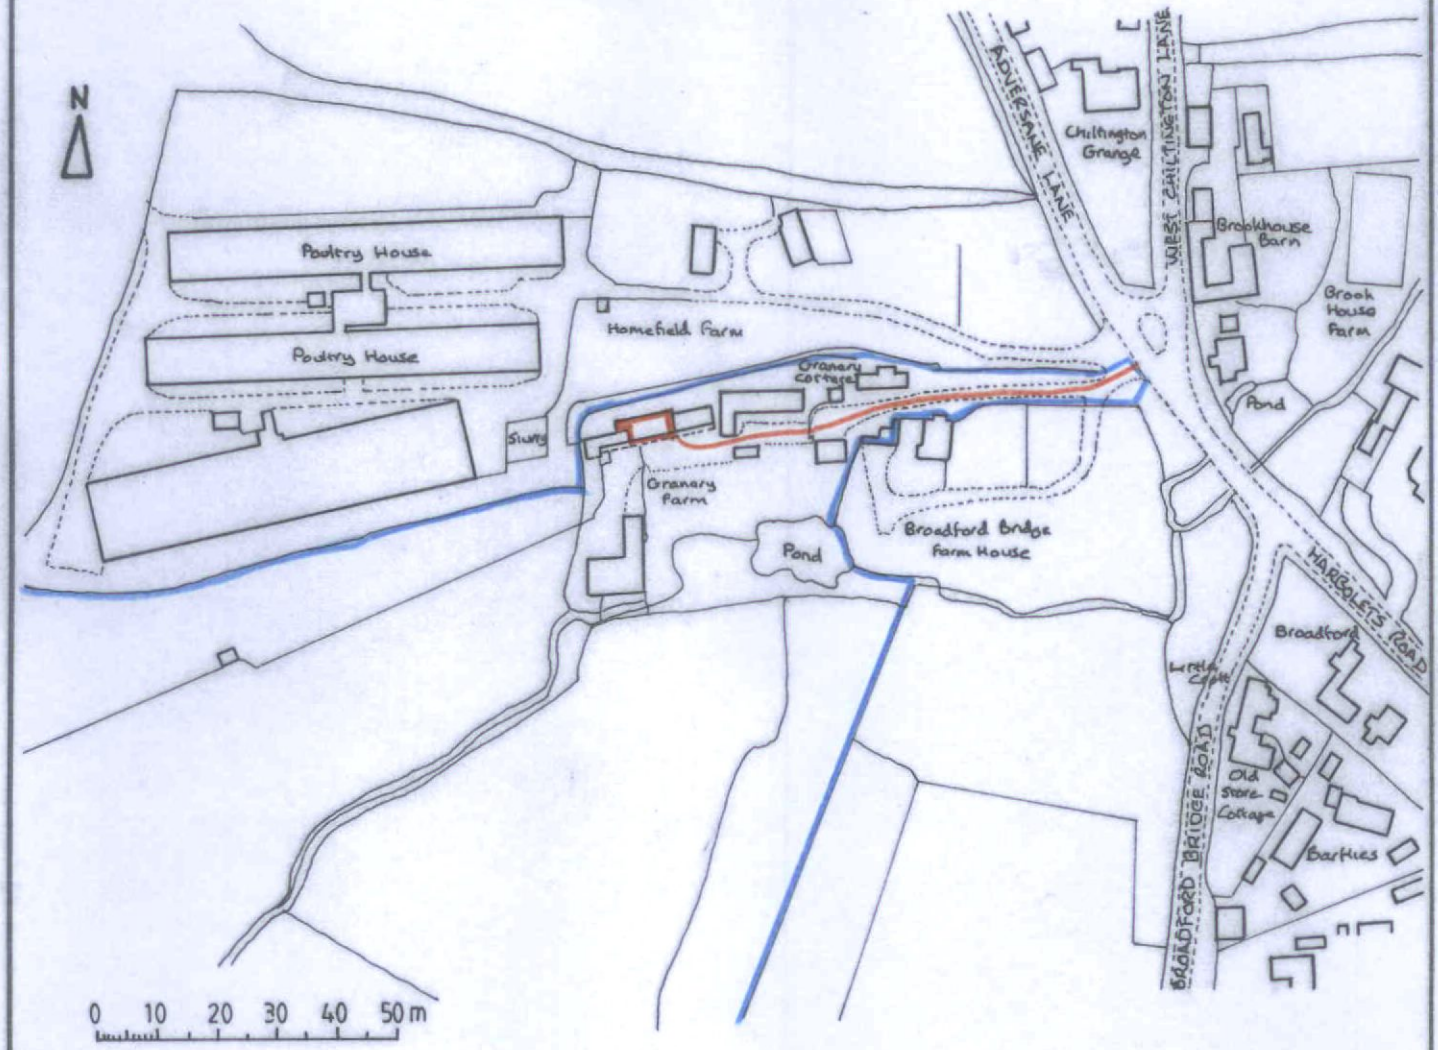

LOCATION PLAN SCALE 1 : 2500

PLAN No K P 4

GRANARY FARM, BROADFORD BRIDGE, WEST SUSSEX.