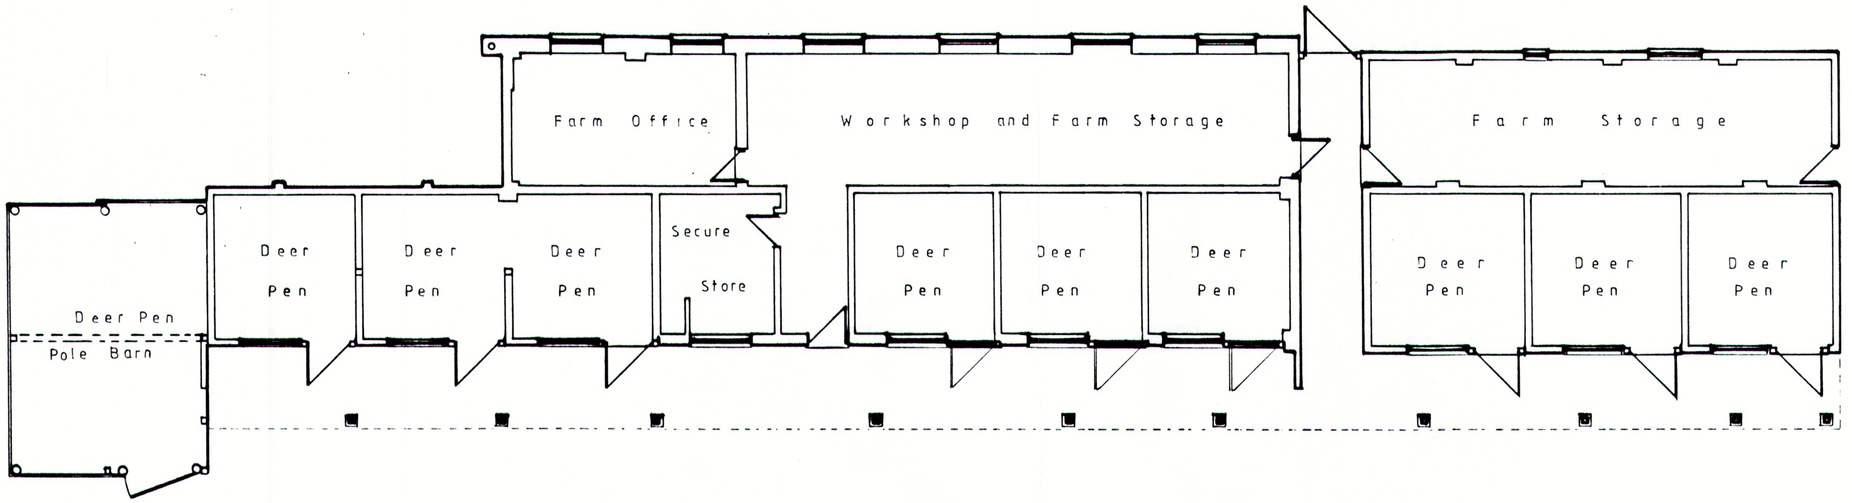

FRONT / SOUTH ELEVATION

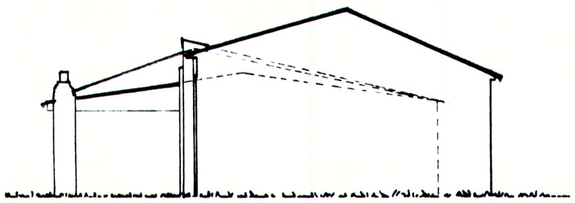

END / WEST ELEVATION

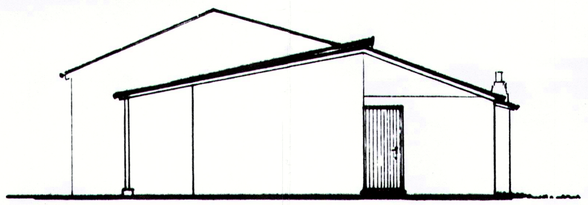

END / EAST ELEVATION

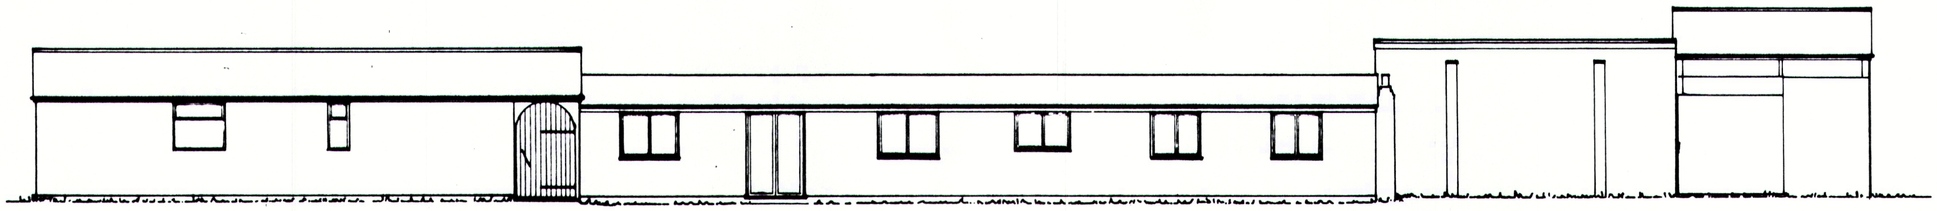

REAR / NORTH ELEVATION

Planning Received
21 NOV 2023
Name:
Ref: DC/23/2128

EXISTING FARM BUILDING WITH DEER STABLING

LOCATION
GRANARY FARM,
BROADFORD BRIDGE,
WEST SUSSEX.

SCALE	DATE	PLAN No
1:100	MAY 2023	K P 1

0 1 2 3 4 5 6m

ITPS *Independent Town Planning Services*