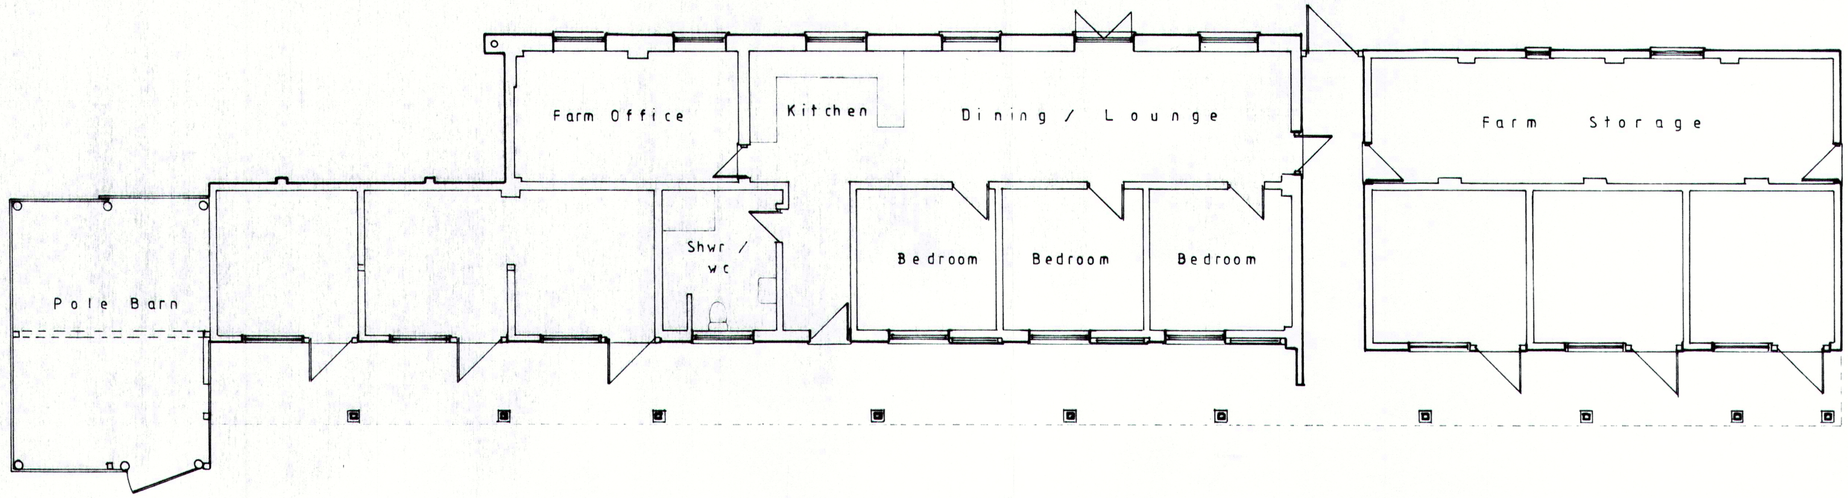

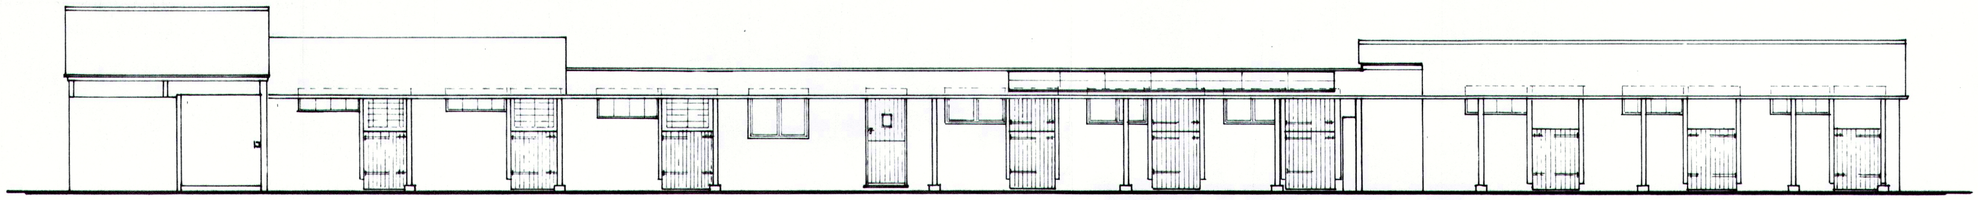

FRONT / SOUTH ELEVATION

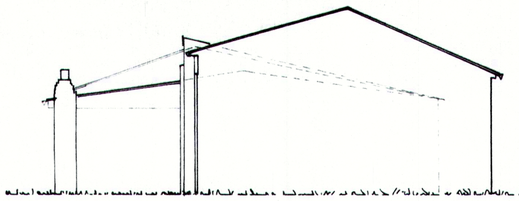

END / WEST ELEVATION

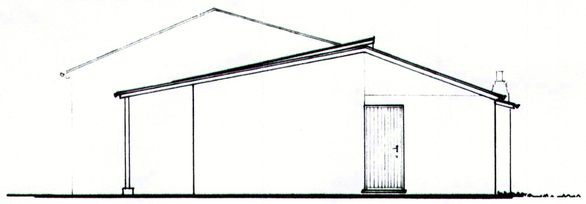

END / EAST ELEVATION

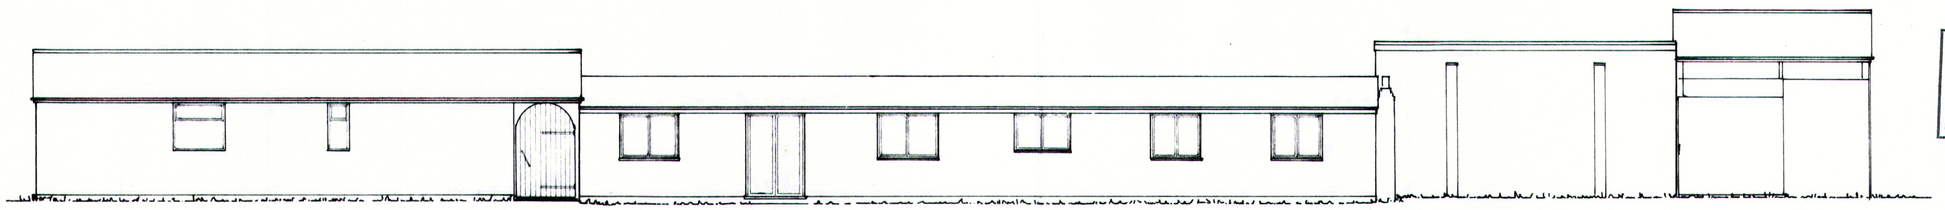

REAR / NORTH ELEVATION

Planning Received
21 NOV 2023
Name:
Ref: DC/23/2128

PROPOSED PART RESIDENTIAL CONVERSION OF EXISTING FARM BUILDING

LOCATION
GRANARY FARM,
BROADFORD BRIDGE,
WEST SUSSEX.

0 1 2 3 4 5 6m

SCALE	DATE	PLAN No.
1 : 100	MAY 2023	K P 2

ITPS *Independent Town Planning Services*