N

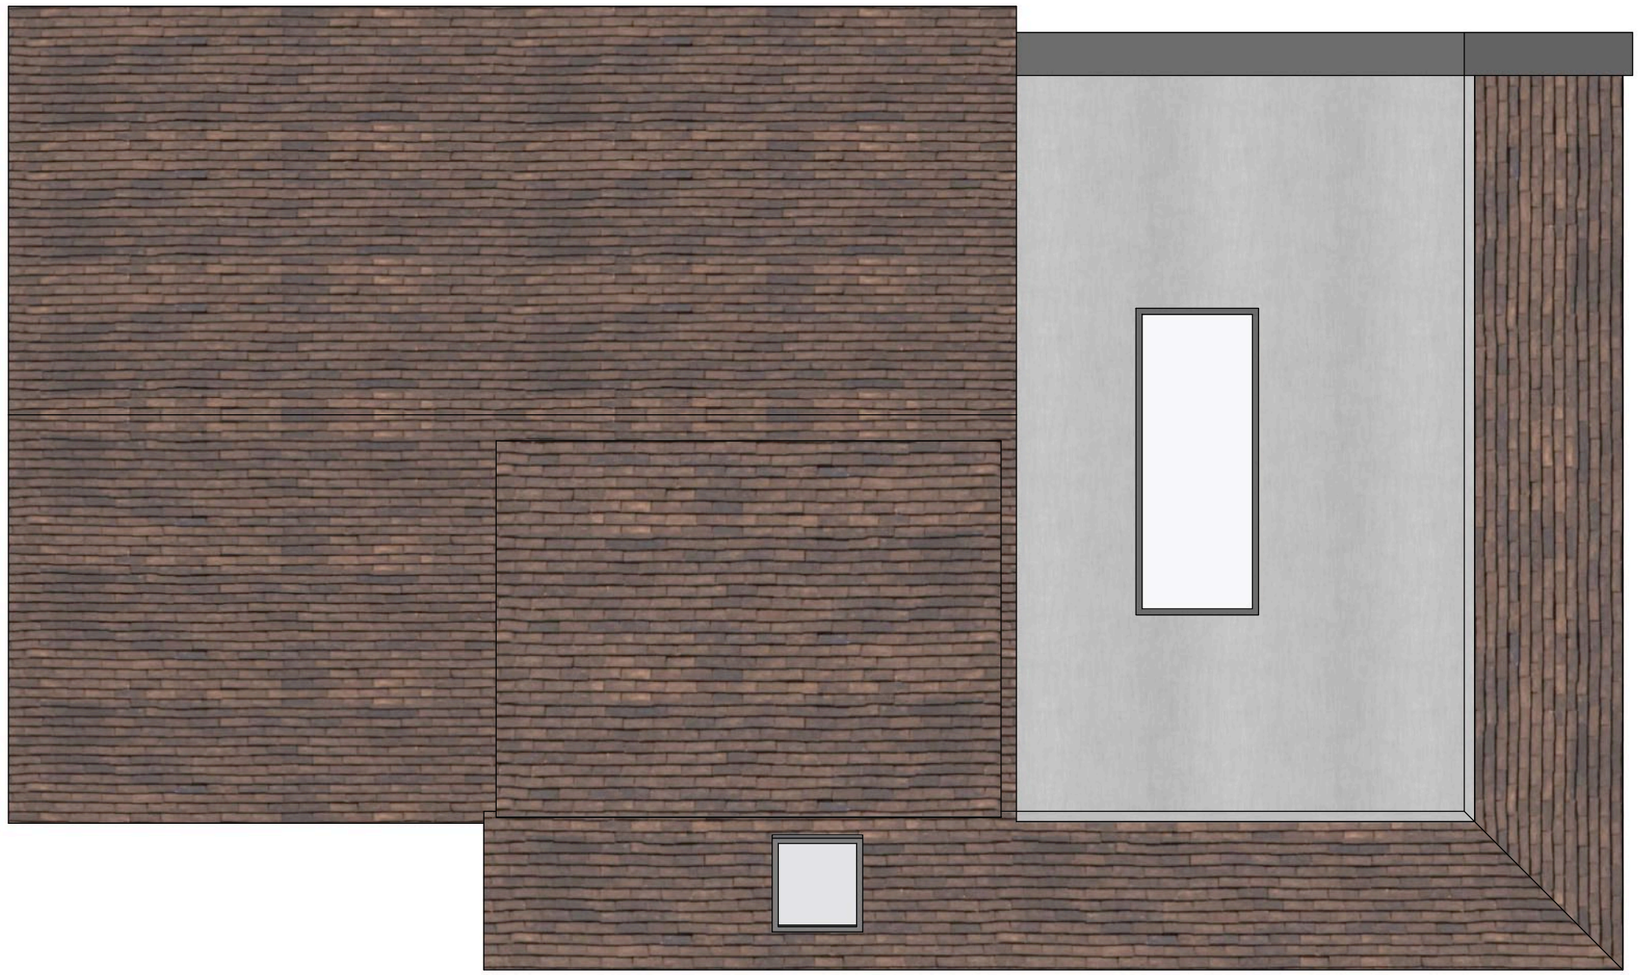

2M 4M
1M 3M 5M
Scale 1:50 @ A3

PROPOSED ROOF PLAN

BEECHWOOD, WOOD LANE, SMALL DOLE - BN5 9YF

ARCHITECTURE BY JAKE MCLEWEE BSC (HONS): ARCHITECTURAL TECHNOLOGY

REFERENCE / DATE

A 432-4

03/04/2024

ARCHITECTUREBYJAKE.CO.UK