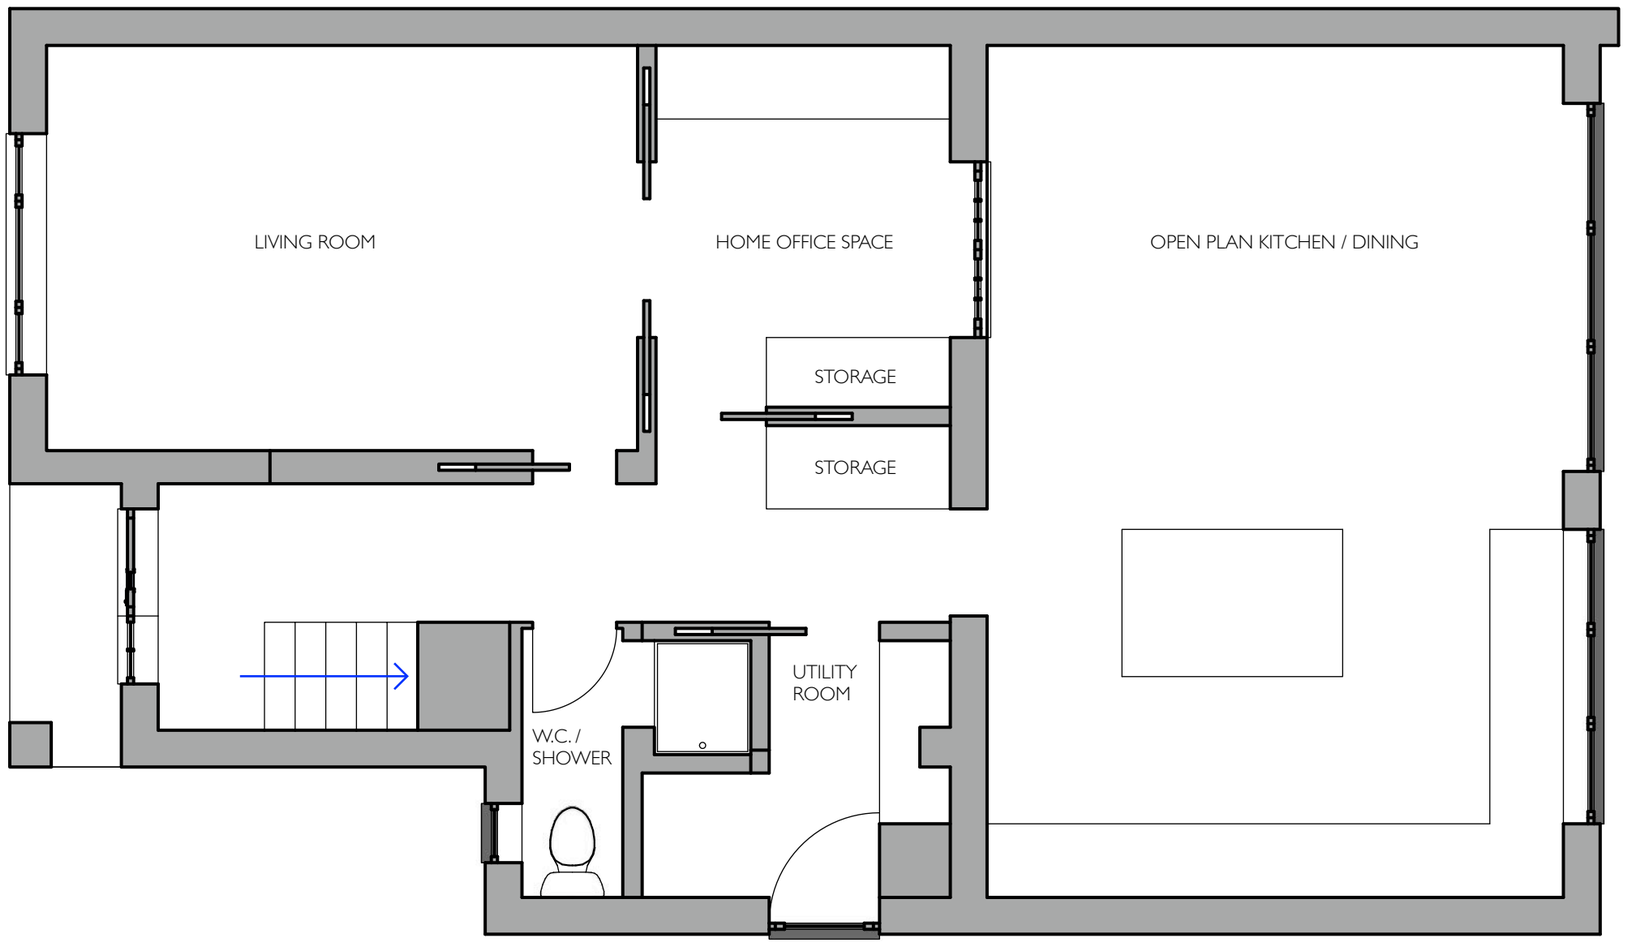

1M 2M 3M 4M 5M

Scale 1:50 @ A3

PROPOSED GF PLAN

BEECHWOOD, WOOD LANE, SMALL DOLE - BN5 9YF

ARCHITECTURE BY JAKE MCLEWEE BSC (HONS): ARCHITECTURAL TECHNOLOGY

REFERENCE / DATE

A 432-2

03/04/2024

ARCHITECTUREBYJAKE.CO.UK