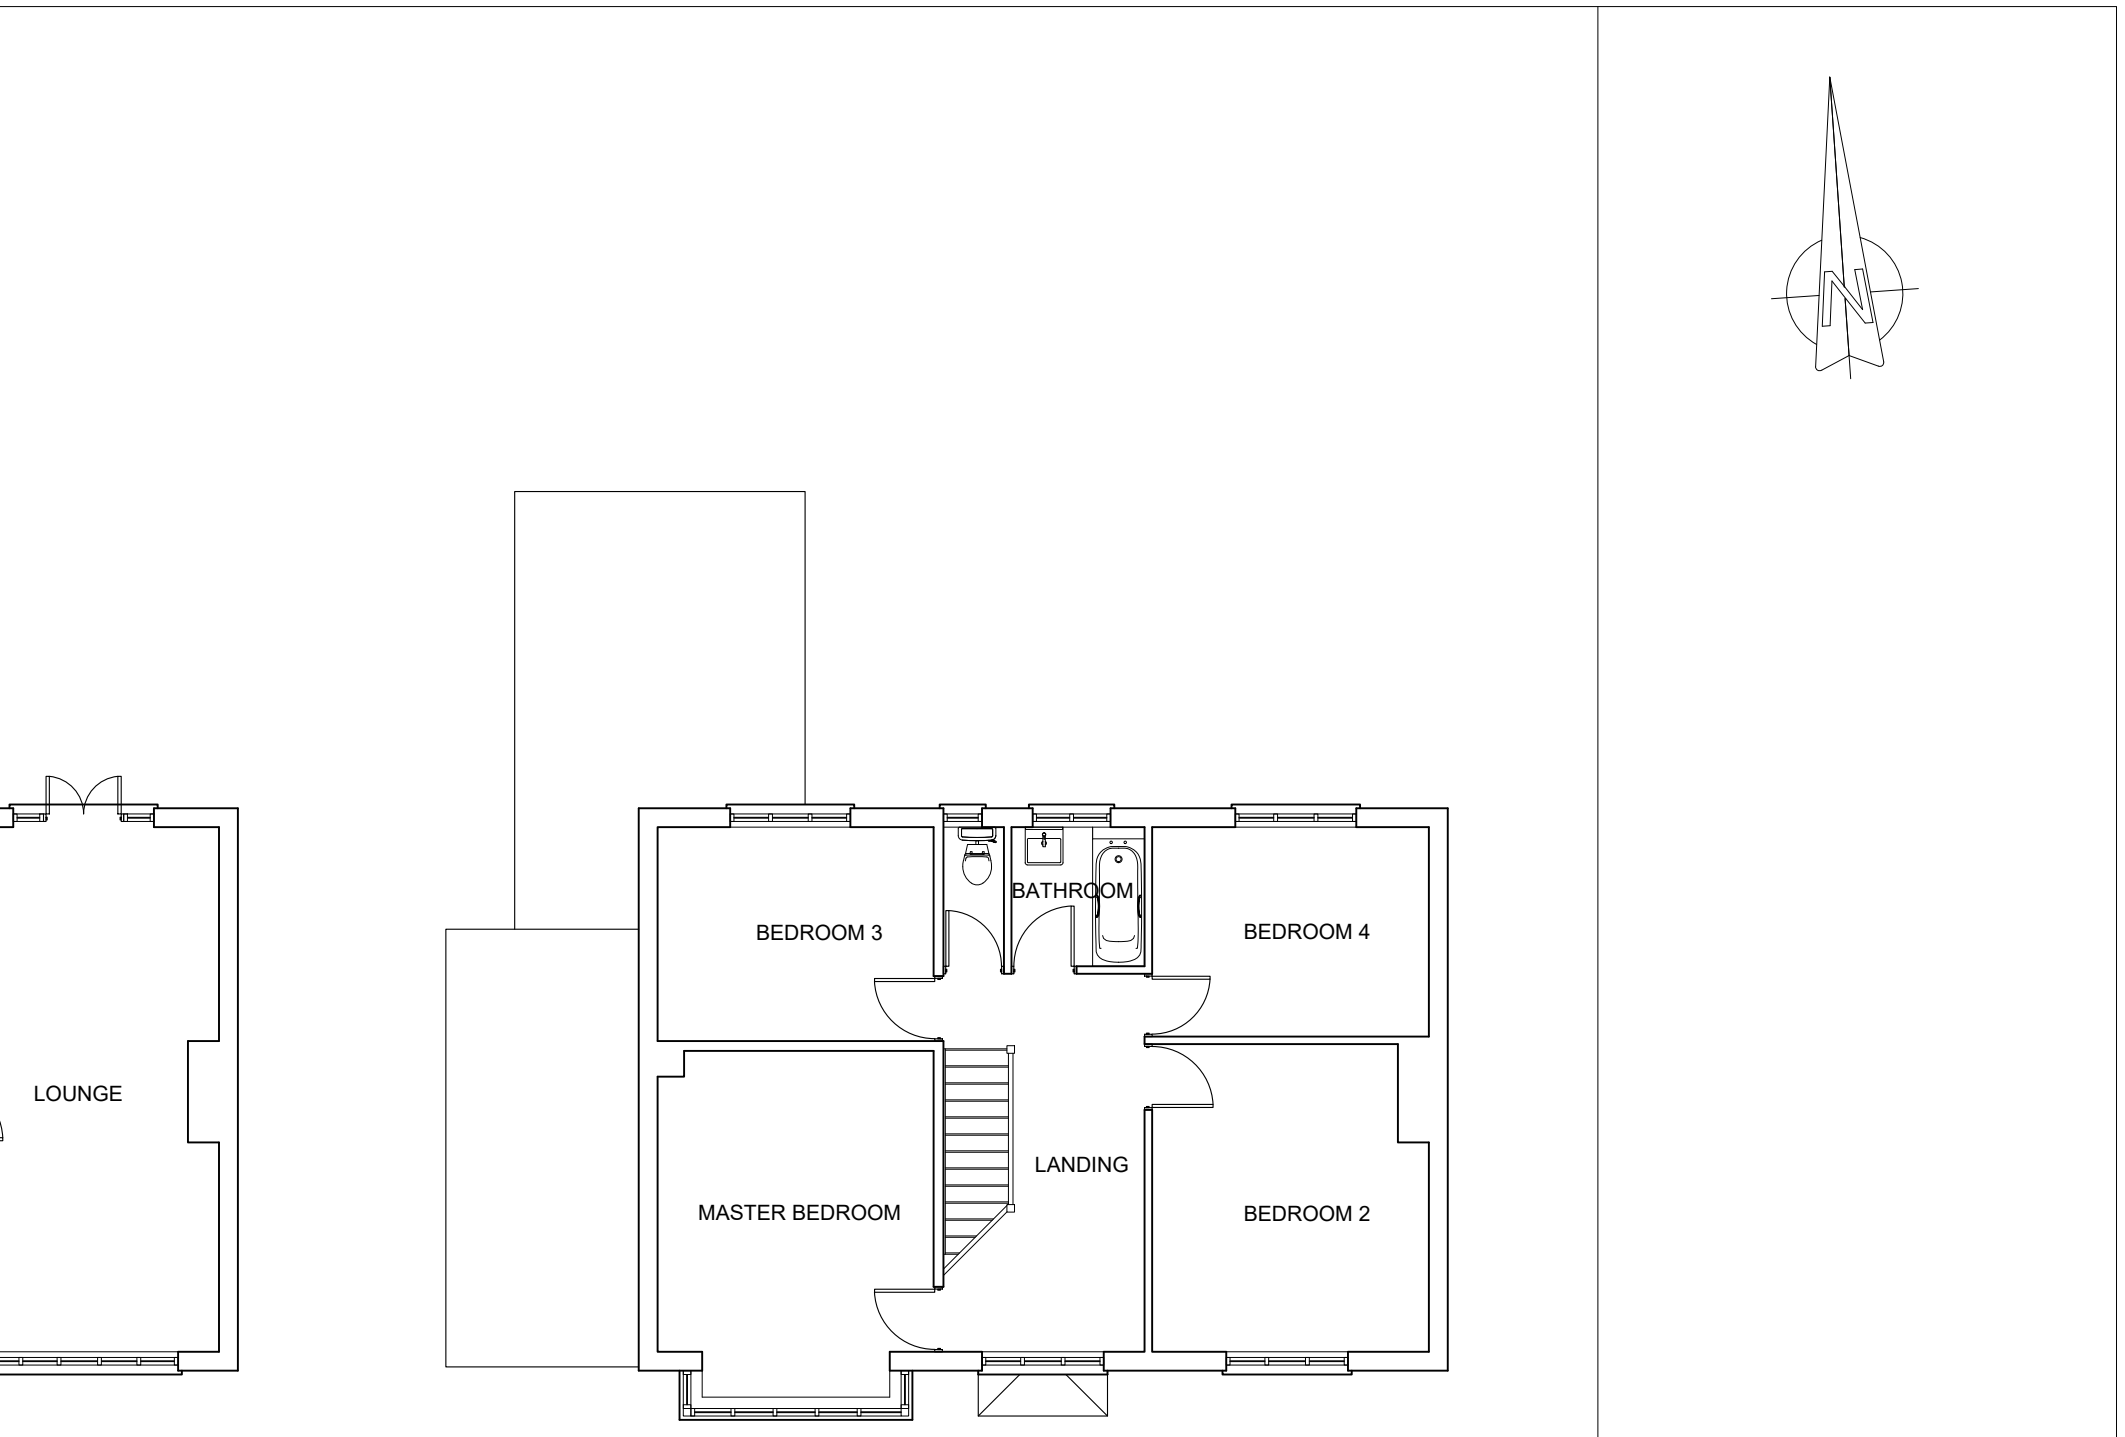


FIRST FLOOR PLAN


8m 10m

ARCHETYPE CENTRAL
ARCHITECTURAL & PLANNING SERVICES
e-mail: info@archetypecentral.co.uk
website: www.archetypecentral.co.uk

Project
78 GUILDFORD RD, HORSHAM, WEST SUSSEX RH12 1LY


Drawing title
EXISTING GROUND & FIRST FLOOR PLANS

Drawing No.	Rev.	Scale	Date.	Drawn by.
674/01		1:100 @ A3	04/25	RS

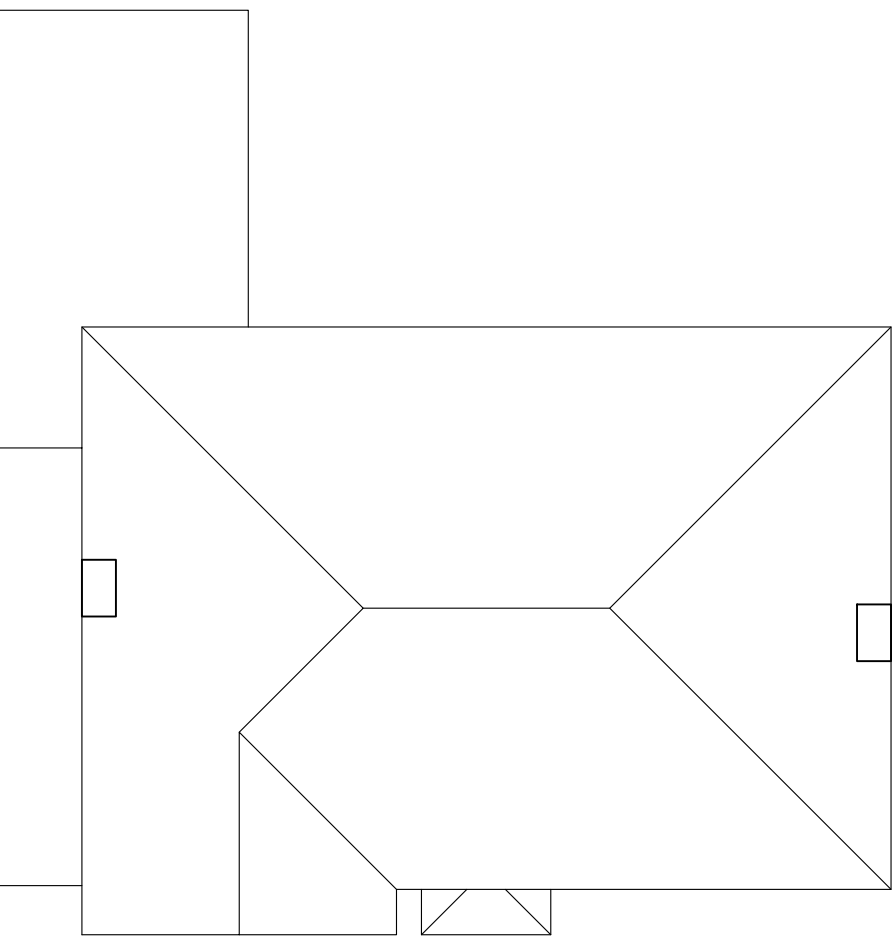

F PLAN

8m 10m

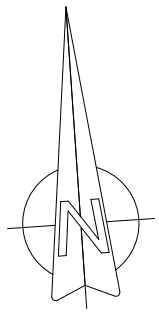


ARCHETYPE CENTRAL
ARCHITECTURAL & PLANNING SERVICES
e-mail: info@archetypecentral.co.uk
website: www.archetypecentral.co.uk

Project
78 GUILDFORD RD, HORSHAM, WEST SUSSEX RH12 1LY

Drawing title
EXISTING ROOF PLAN


Drawing No.	Rev.	Scale	Date.	Drawn by.
674/02		1:100 @ A3	04/25	RS



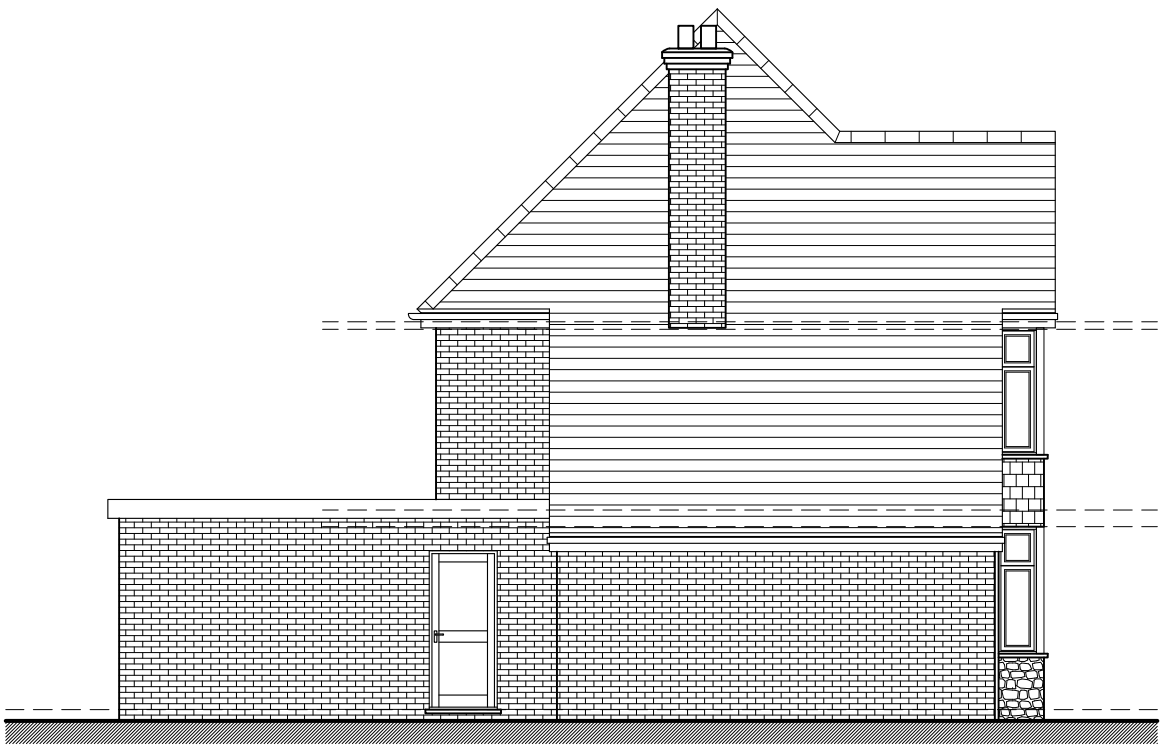

SIDE ELEVATION



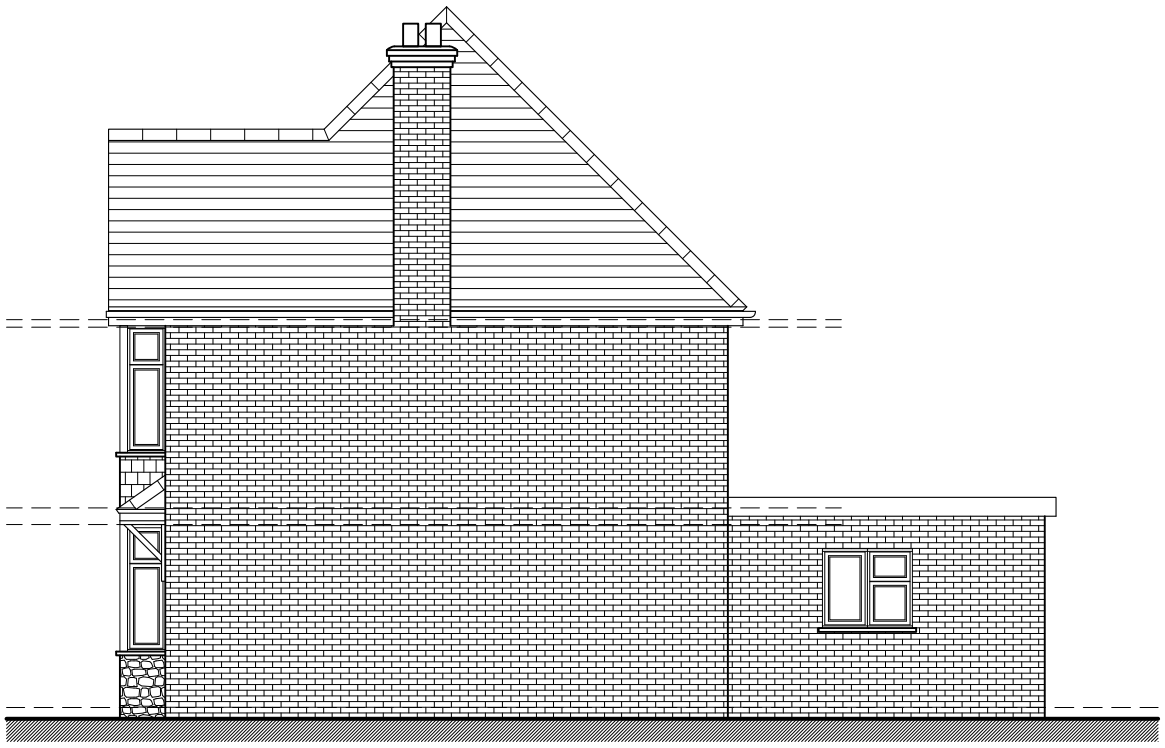

SIDE ELEVATION


8m 10m

ARCHETYPE CENTRAL
ARCHITECTURAL & PLANNING SERVICES
e-mail: info@archetypecentral.co.uk
website: www.archetypecentral.co.uk

Project
78 GUILDFORD RD, HORSHAM, WEST SUSSEX RH12 1LY

Drawing title
EXISTING ELEVATIONS

Drawing No.	Rev.	Scale	Date.	Drawn by.
674/03		1:100 @ A3	04/25	RS

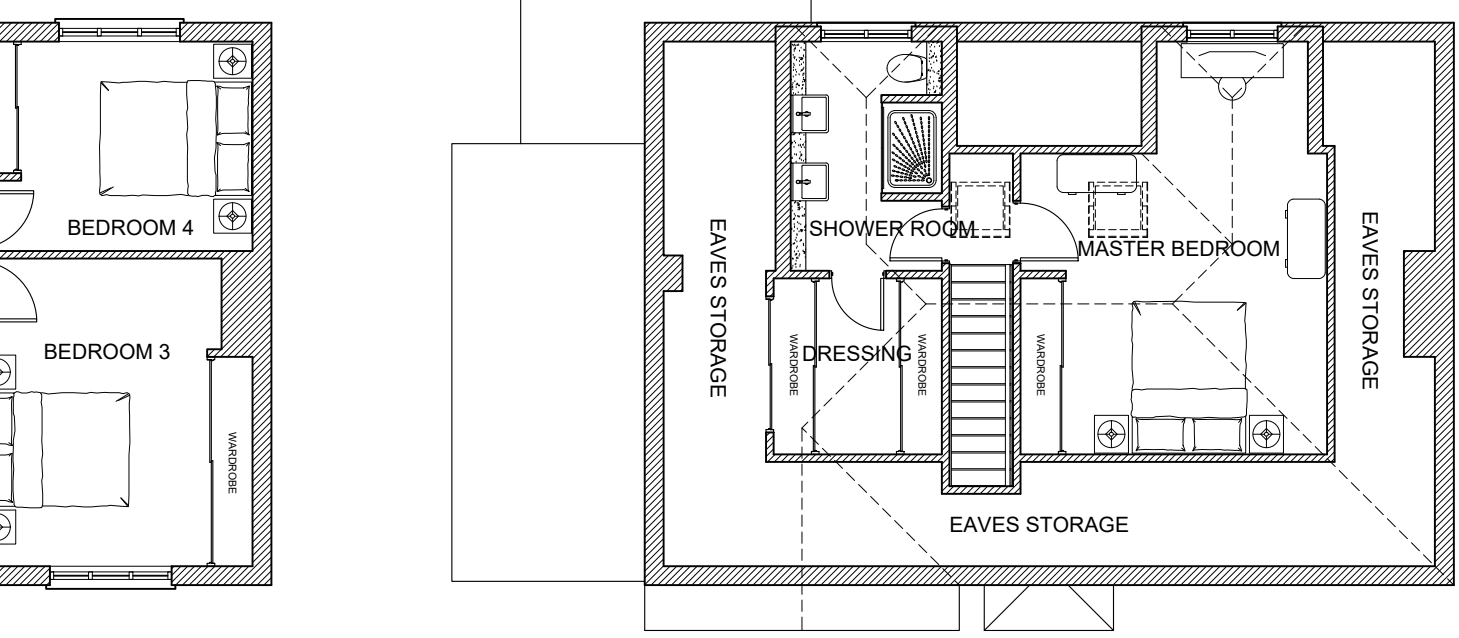

SECOND FLOOR PLAN

8m 10m


REV A 25.05.25: REVISED AT CLIENT REQUEST

ARCHETYPE CENTRAL
ARCHITECTURAL & PLANNING SERVICES
e-mail: info@archetypecentral.co.uk
website: www.archetypecentral.co.uk

Project
78 GUILDFORD RD, HORSHAM, WEST SUSSEX RH12 1LY


Drawing title
PROPOSED FIRST & SECOND FLOOR PLANS - PD

Drawing No.	Rev.	Scale	Date.	Drawn by.
674/09	A	1:100 @ A3	04/25	RS

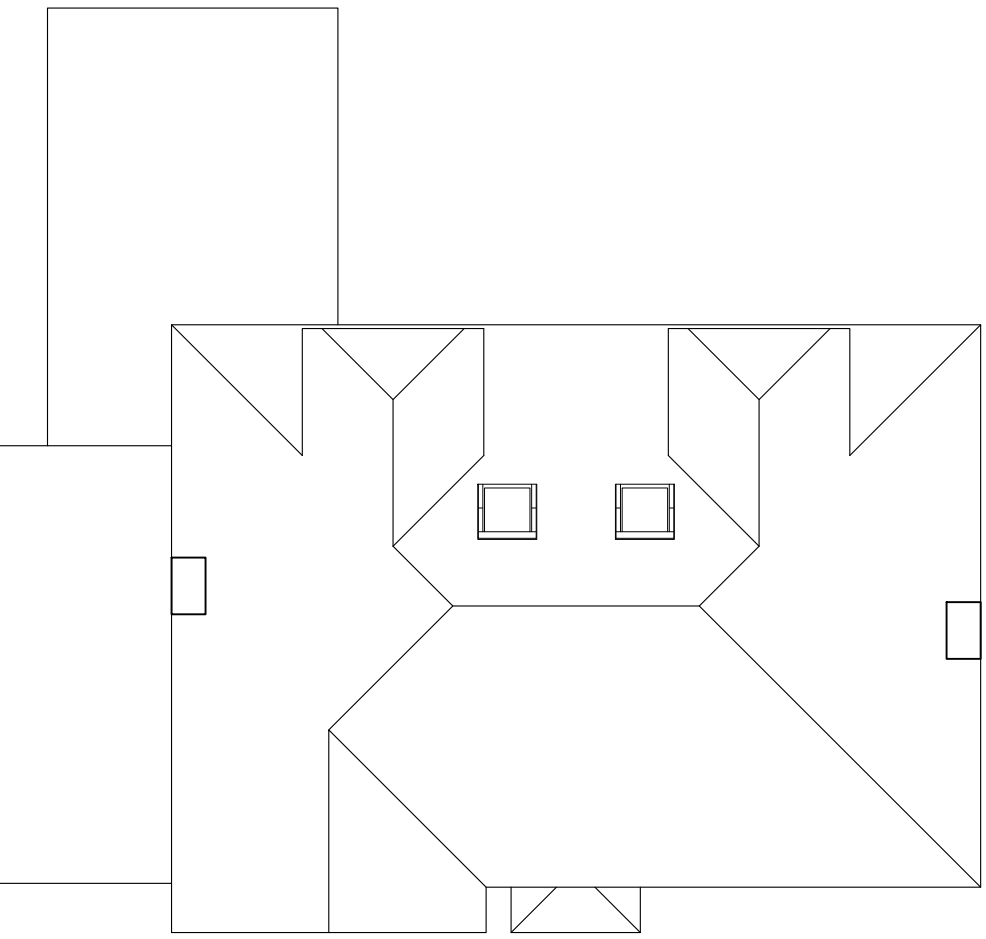

ROOF PLAN

8m 10m

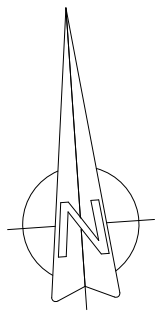

REV A 25.05.25: REVISED AT CLIENT REQUEST


ARCHETYPE CENTRAL
ARCHITECTURAL & PLANNING SERVICES
e-mail: info@archetypecentral.co.uk
website: www.archetypecentral.co.uk

Project
78 GUILDFORD RD, HORSHAM, WEST SUSSEX RH12 1LY

Drawing title
PROPOSED ROOF PLAN - PD

Drawing No.	Rev.	Scale	Date.	Drawn by.
674/10	A	1:100 @ A3	04/25	RS



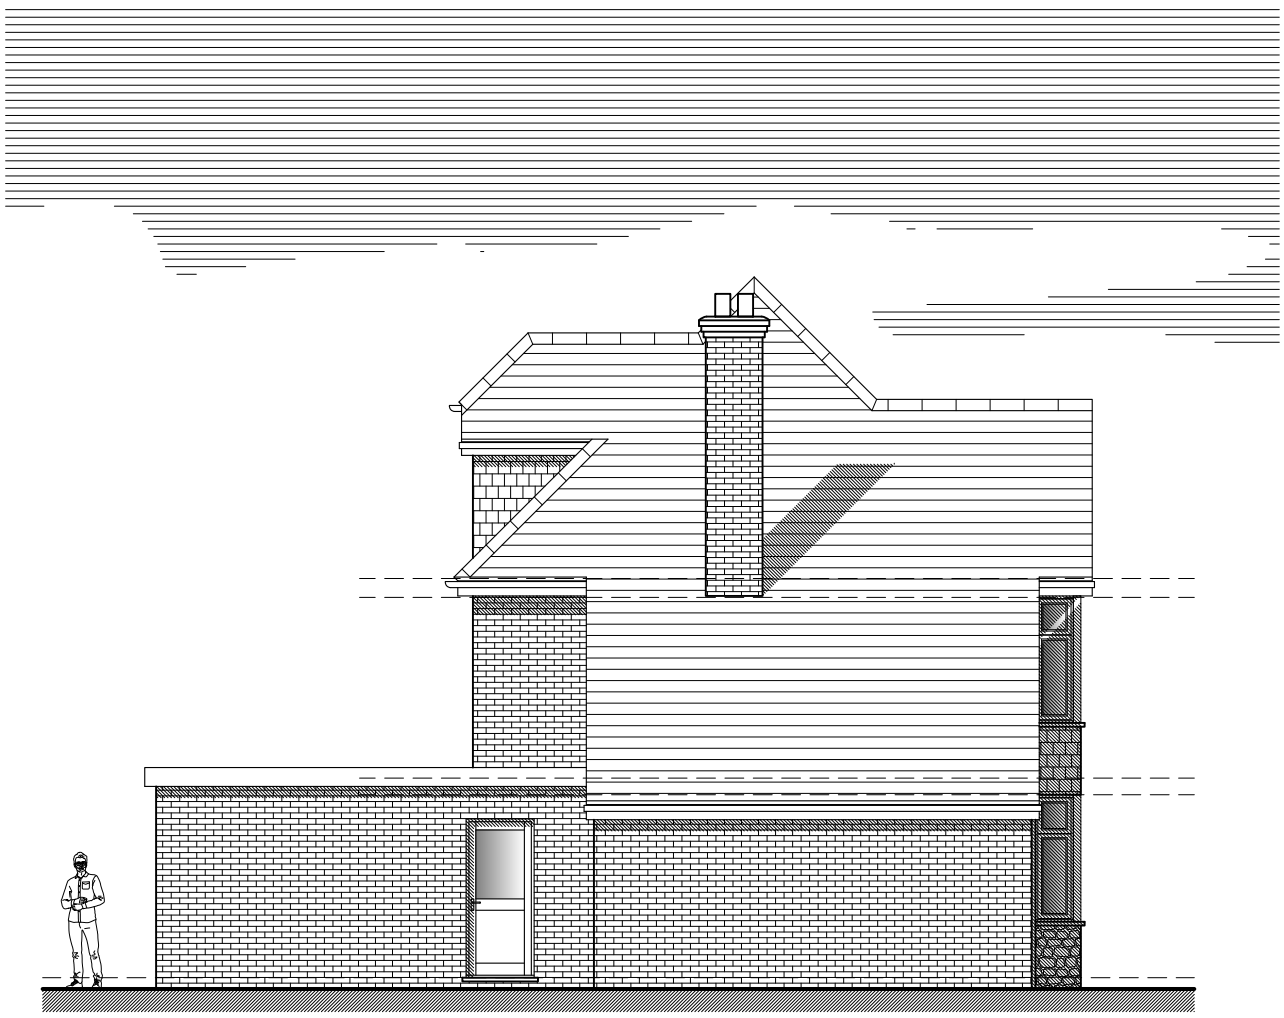

SIDE ELEVATION

8m 10m

PROPOSED EXTERNAL FINISHES

DORMER WALLS/CHEEKS TO BE CLAY HANGING TILES. ROOF COVERING TO BE CLAY ROOF & RIDGE TILES. ALL LEADWORK FLASHINGS, SOAKERS, ABUTMENT FLASHINGS, CAVITY TRAYS AND VALLEYS TO BE FORMED IN CODE 4/5 LEADWORK, TREATED WITH PATINATION OILS. WINDOWS/DOORS TO BE PURPOSE - MADE UPVC CASEMENT WINDOWS , DOUBLE GLAZED UNITS. RAINWATER GOODS TO BE BLACK COLOUR U.P.V.C. ROUND DOWNPIPES.


REV B 23.07.25: DORMER RIDGE LEVEL AMENDED
REV A 25.05.25: REVISED AT CLIENT REQUEST

ARCHETYPE CENTRAL
ARCHITECTURAL & PLANNING SERVICES
e-mail: info@archetypecentral.co.uk
website: www.archetypecentral.co.uk

Project
78 GUILDFORD RD, HORSHAM, WEST SUSSEX RH12 1LY

Drawing title
PROPOSED FRONT & SIDE ELEVATIONS - PD

Drawing No.	Rev.	Scale	Date.	Drawn by.
674/11	B	1:100 @ A3	04/25	RS

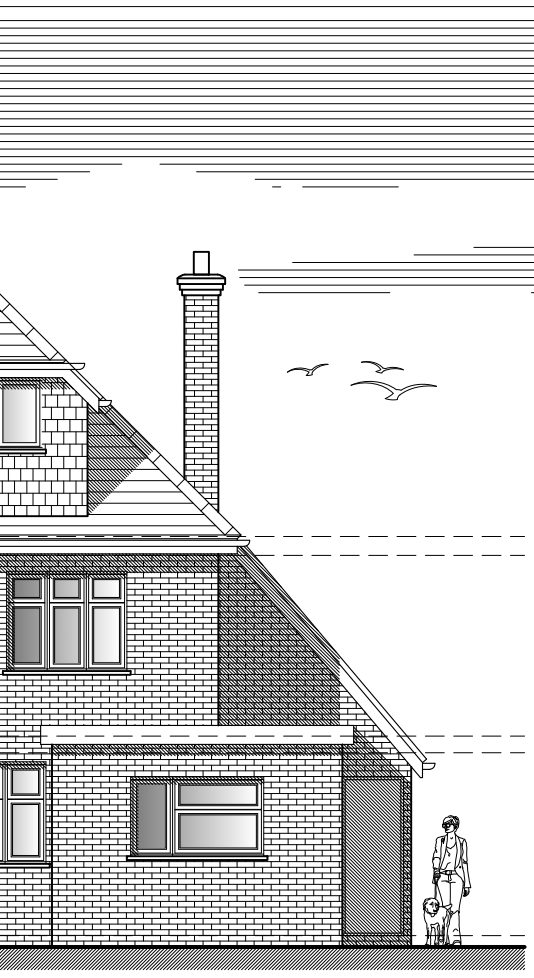



SIDE ELEVATION

8m 10m

PROPOSED EXTERNAL FINISHES

DORMER WALLS/CHEEKS TO BE CLAY HANGING TILES. ROOF COVERING TO BE CLAY ROOF & RIDGE TILES. ALL LEADWORK FLASHINGS, SOAKERS, ABUTMENT FLASHINGS, CAVITY TRAYS AND VALLEYS TO BE FORMED IN CODE 4/5 LEADWORK, TREATED WITH PATINATION OILS. WINDOWS/DOORS TO BE PURPOSE - MADE UPVC CASEMENT WINDOWS , DOUBLE GLAZED UNITS. RAINWATER GOODS TO BE BLACK COLOUR U.P.V.C. ROUND DOWNPIPES.


REV B 23.07.25: DORMER RIDGE LEVEL AMENDED
REV A 25.05.25: REVISED AT CLIENT REQUEST

ARCHETYPE CENTRAL
ARCHITECTURAL & PLANNING SERVICES
e-mail: info@archetypecentral.co.uk
website: www.archetypecentral.co.uk

Project
78 GUILDFORD RD, HORSHAM, WEST SUSSEX RH12 1LY

Drawing title
PROPOSED REAR & SIDE ELEVATIONS - PD

Drawing No.	Rev.	Scale	Date.	Drawn by.
674/12	B	1:100 @ A3	04/25	RS

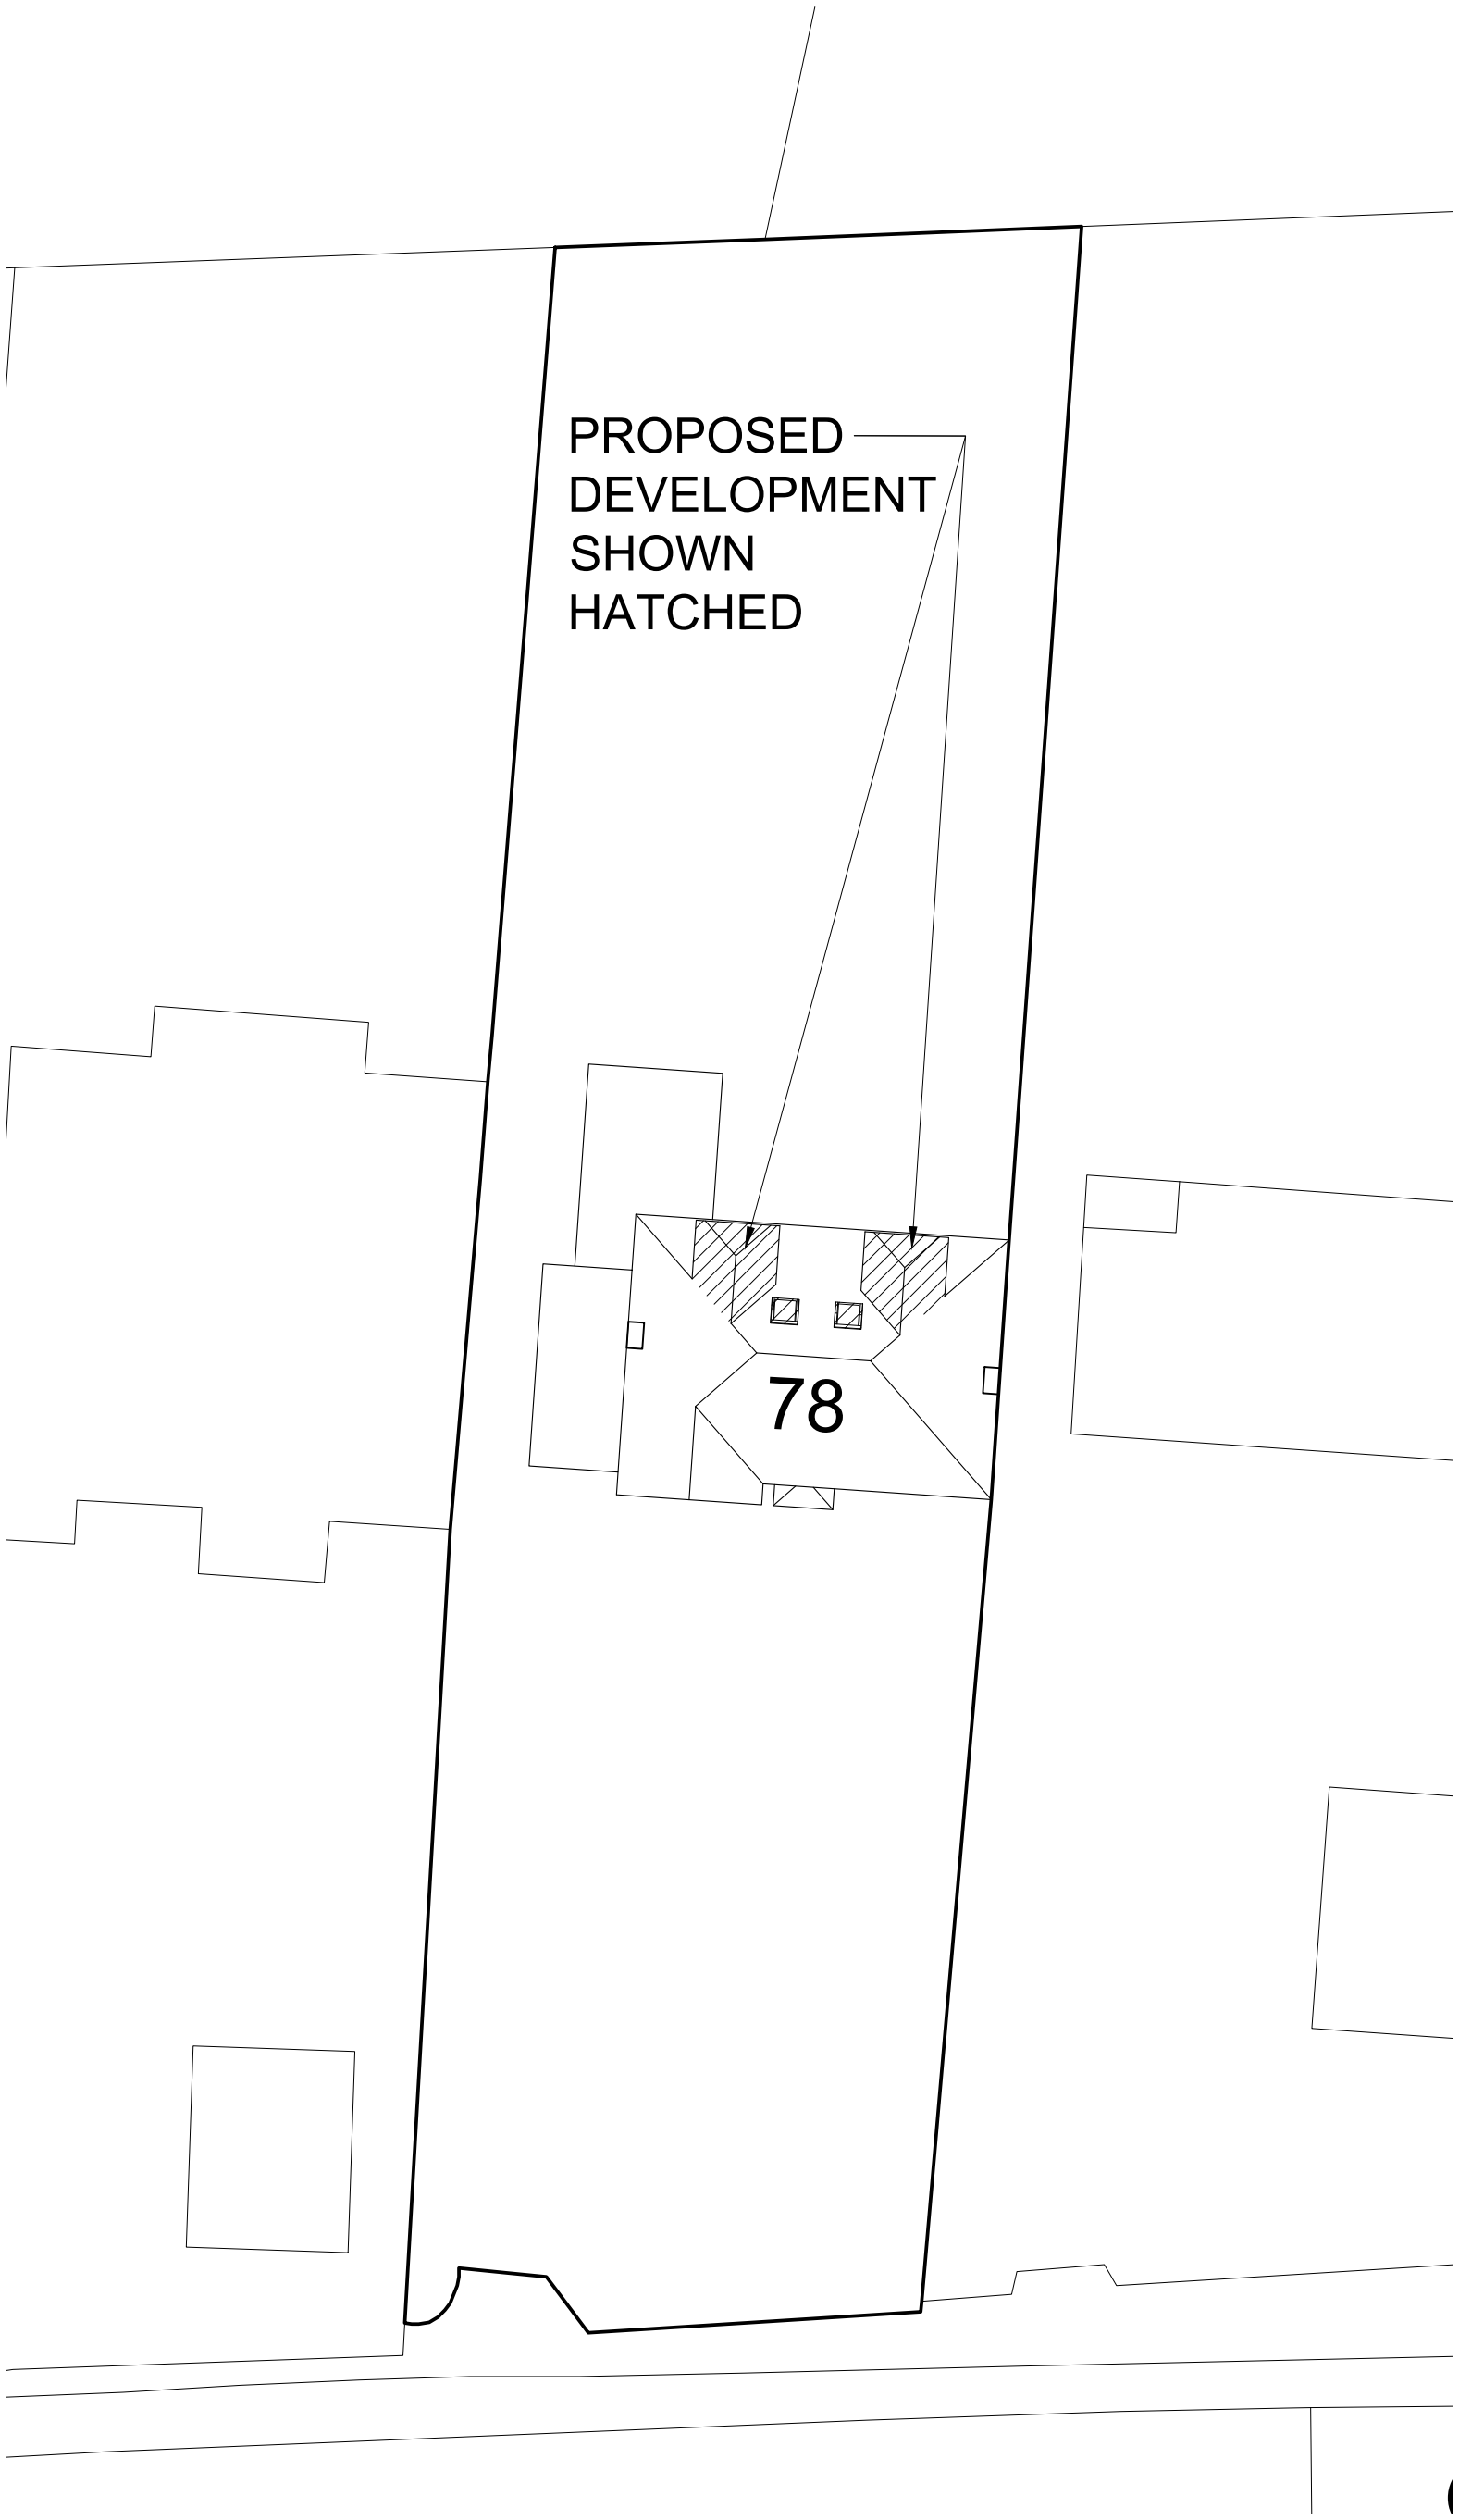

REV A 25.05.25: REVISED AT CLIENT REQUEST


ARCHETYPE CENTRAL
ARCHITECTURAL & PLANNING SERVICES
e-mail: info@archetypecentral.co.uk
website: www.archetypecentral.co.uk

Project
78 GUILDFORD RD, HORSHAM, WEST SUSSEX RH12 1LY

Drawing title
BLOCK PLAN - PERMITTED DEVELOPMENT


Drawing No.	Rev.	Scale	Date.	Drawn by.
674/14	A	1:200 @ A3	04/25	RS

MapServe®

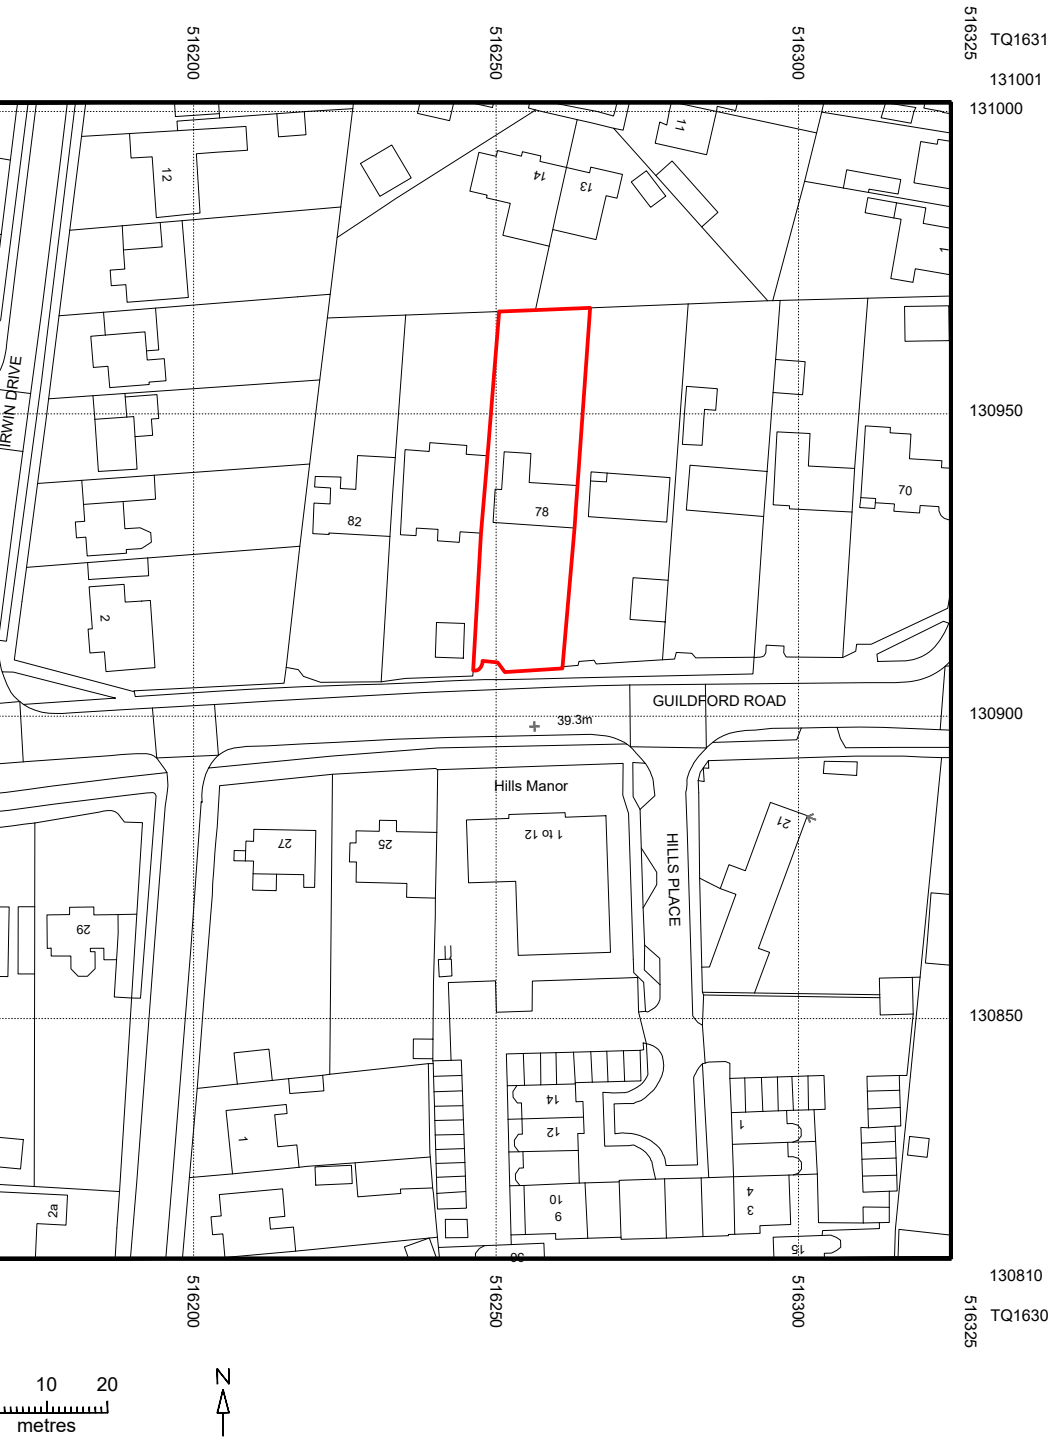

© Crown copyright 2025 Ordnance Survey 100053143

100m 125m

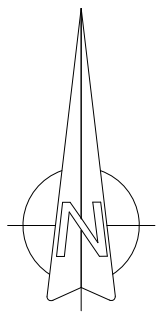

ARCHETYPE CENTRAL
ARCHITECTURAL & PLANNING SERVICES
e-mail: info@archetypecentral.co.uk
website: www.archetypecentral.co.uk

Project
78 GUILDFORD RD, HORSHAM, WEST SUSSEX RH12 1LY

Drawing title
SITE LOCATION PLAN

Drawing No.	Rev.	Scale	Date.	Drawn by.
674/16		1:1250 @ A3	04/25	RS