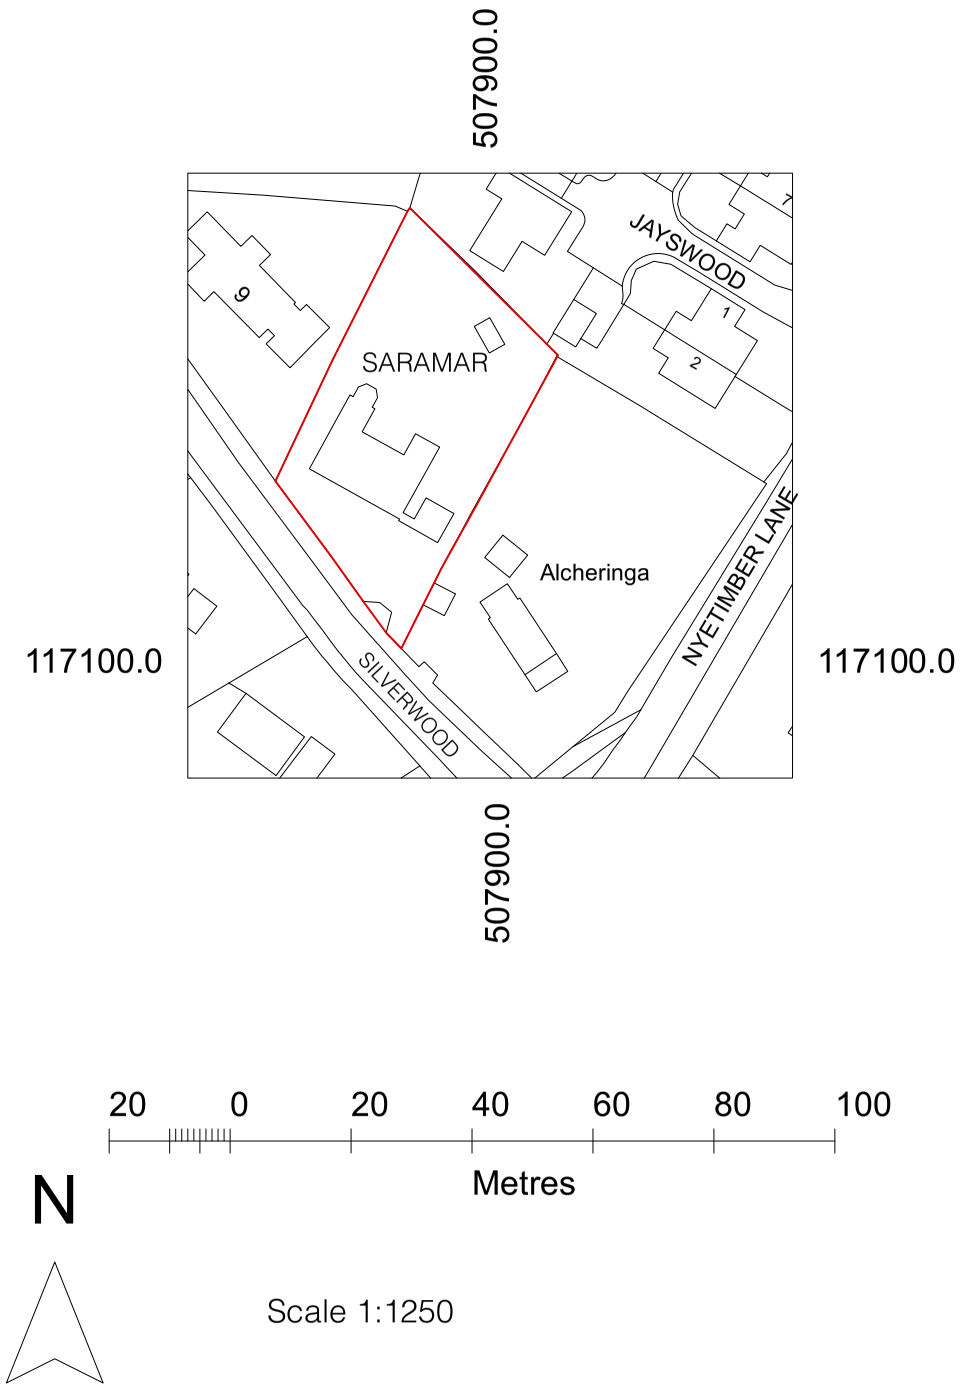

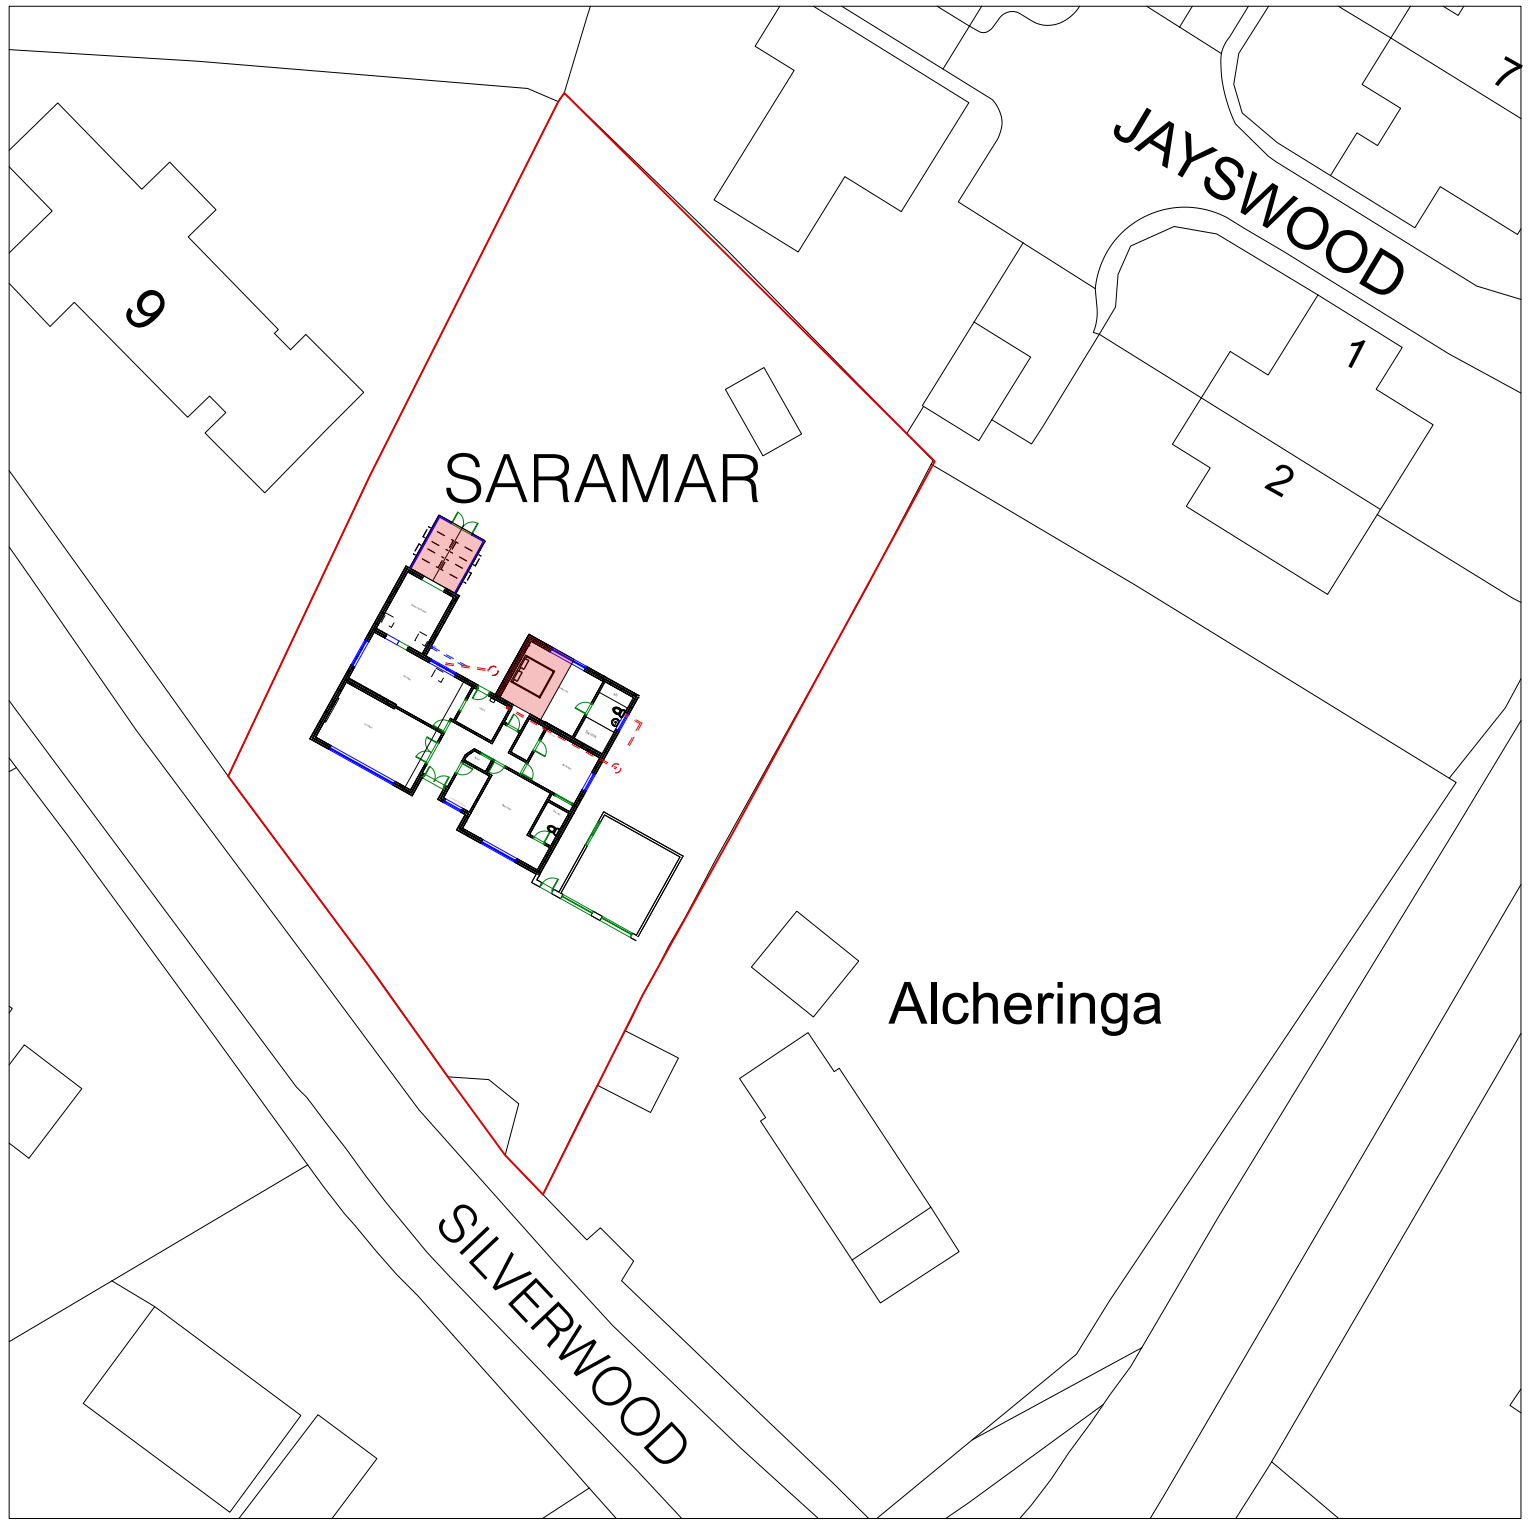

Production Date: 04 July 2025
Top Left: 507850.872 117180.637 Bottom Right: 507950.872 117080.637
© Crown copyright and database rights 2025 Ordnance Survey OS100035409.
Reproduction in whole or in part is prohibited without the permission of Ordnance Survey

Sheet No. D 0725/757/01 A

Scales Page Size A3:
AS NOTED

Notes:

Project Name:
Replacement conservatory
Roof overhaul with new Interlocking Flat Tiles
Single storey side & rear extension

Date: 04/07/2025

Client:
Bourke

Site Address:
Saramar
Silverwood Lane
West Chiltington
RH20 2NG

PB PROPERTIES
the design to build on

Paul Maggs MCIAT
Hazelwood, Harbolets Road,
West Chiltington RH20 2LG
Tel: 01798 813298
paul@pbproperties.co.uk
www.pbproperties.co.uk

Drawings produced using Vectorworks CAD. Only written dimensions to be respected. Copyright protected to PB Properties

CIAT
CHARTERED PRACTICE