Location Plan

Site Address: **Naldretts House, East Street, West Chiltington, RH20 2JY**

PlanningPortal

Date Produced: **20-Feb-2025**

Scale: **1:2500 @A4**

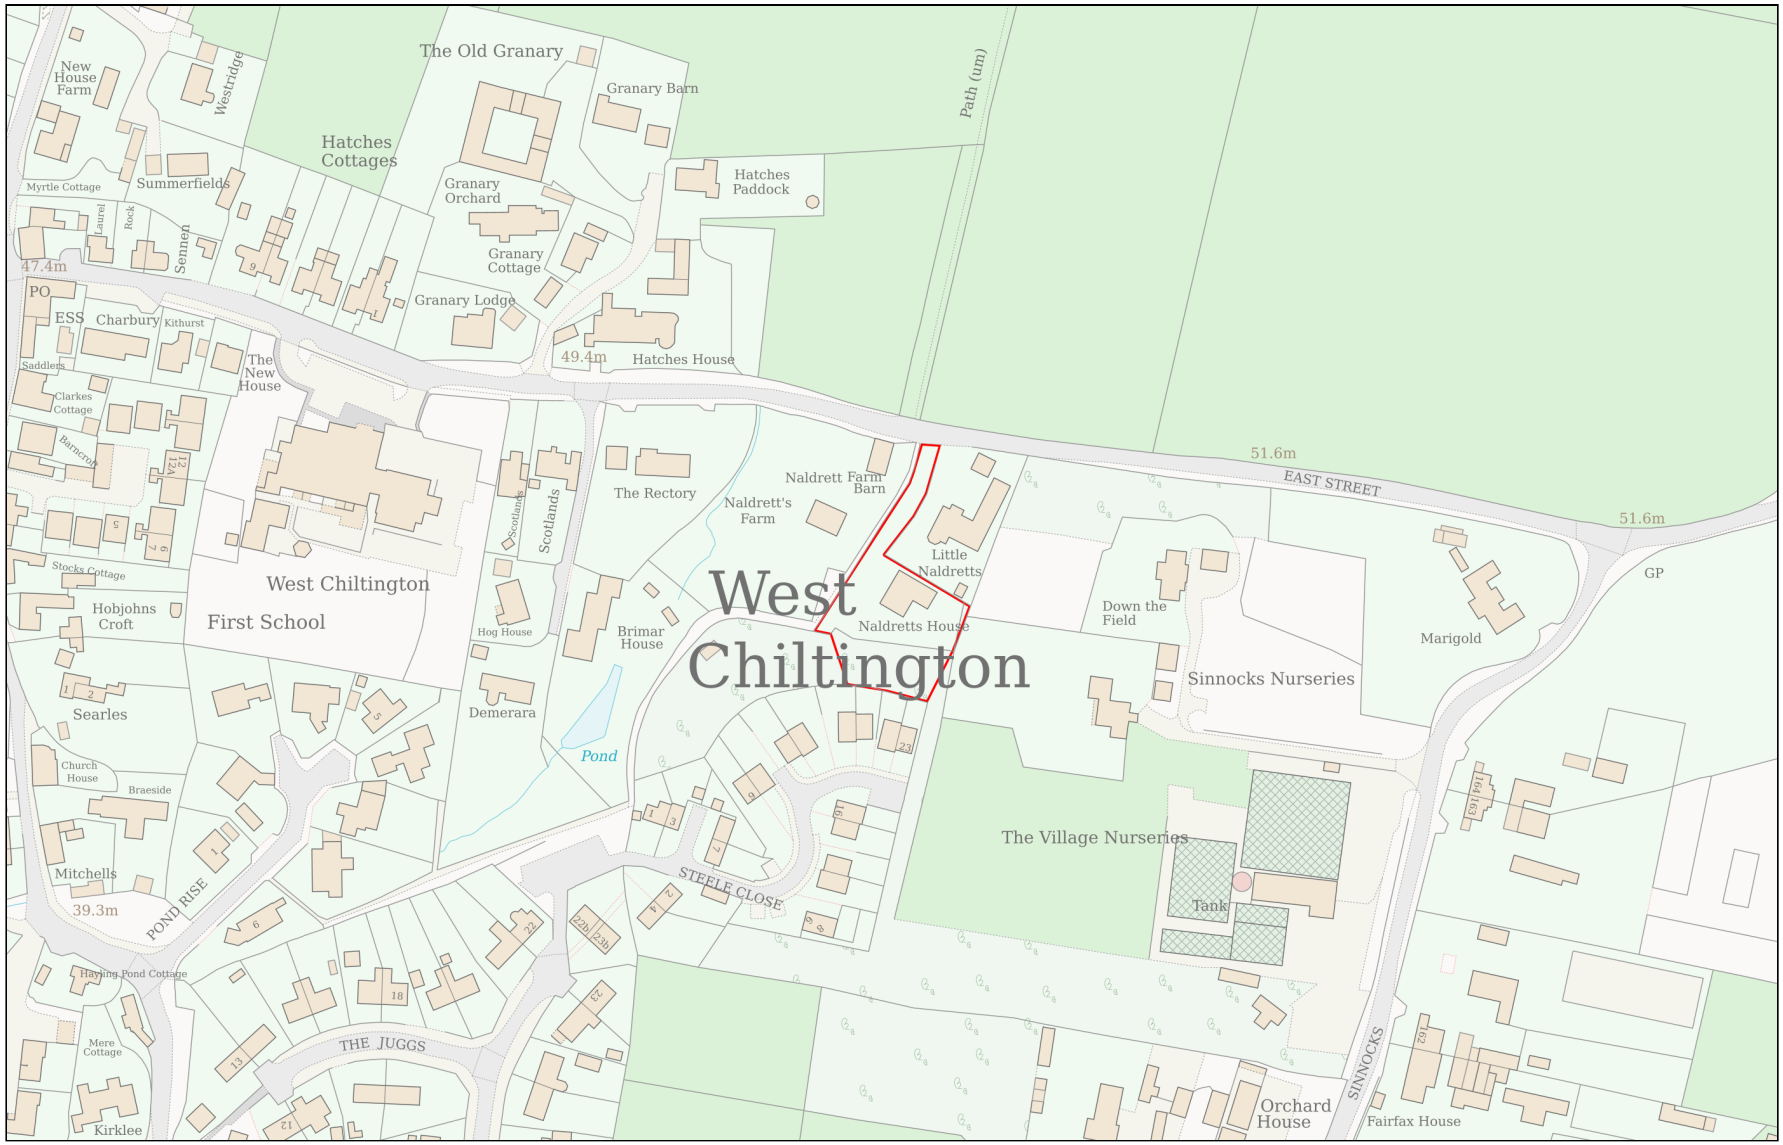

Planning Portal Reference: **PP-13793694v1**

Powered By TerraQuest

© Crown copyright and database rights 2025 OS 100042766