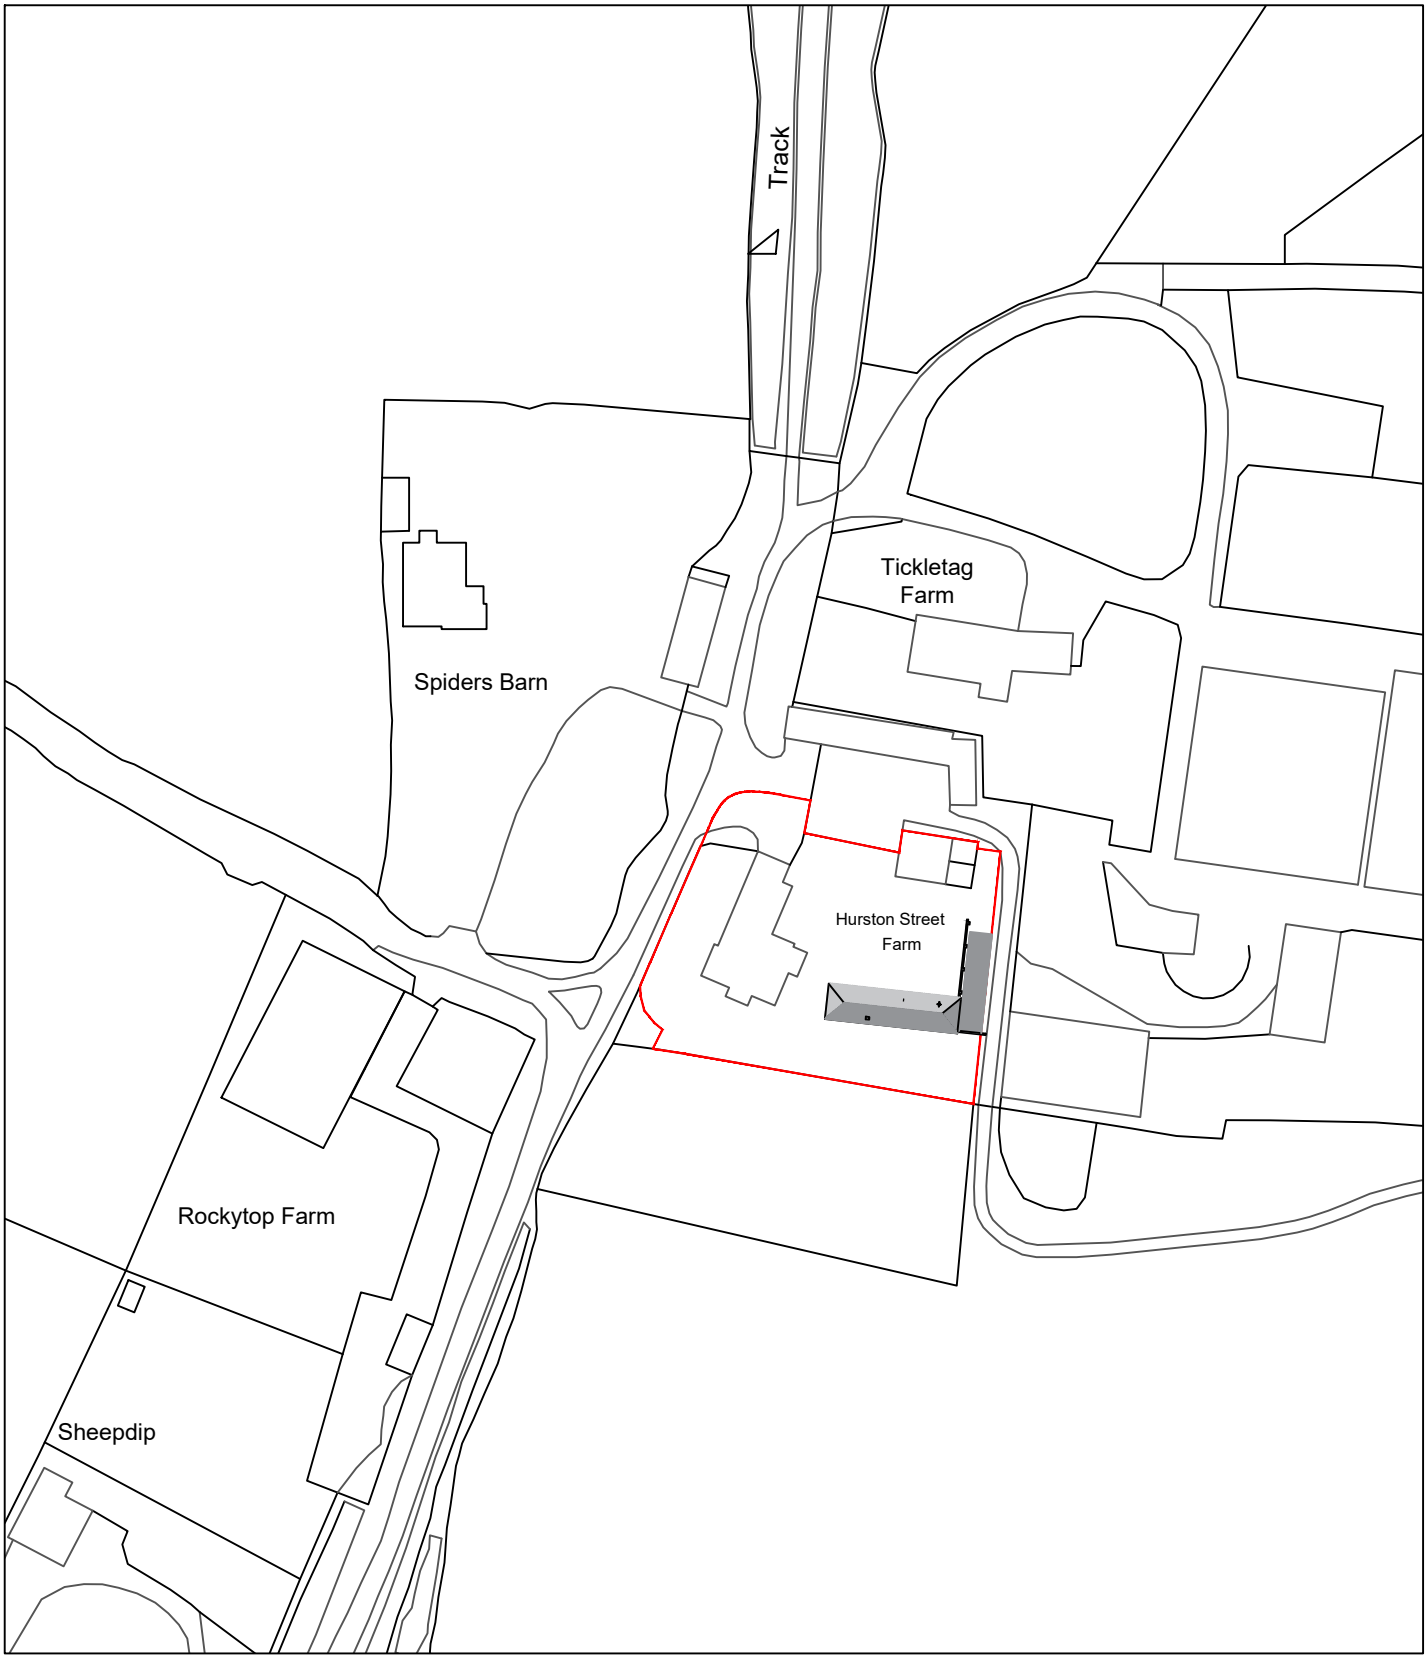

Scale Bar (1:1250)

N

Revision:

address
Hurston Street Farm, Hurston Lane, Storrington, West Sussex

project
Proposed use of outbuilding as ancillary accomodation

title
Existing Location Plan

scale	date	dwg no.	revision
1:1250 on A4	July 2025	2025.467.03	

DOWNSVIEW ASSOCIATES
Chartered Surveyors

Little Acorns
Hampers Lane
Storrington
West Sussex
RH20 3HZ

Tel: 01903 746367
Mob: *07525 844965*

Email:
mail@downsview-surveyors.co.uk

RICS