

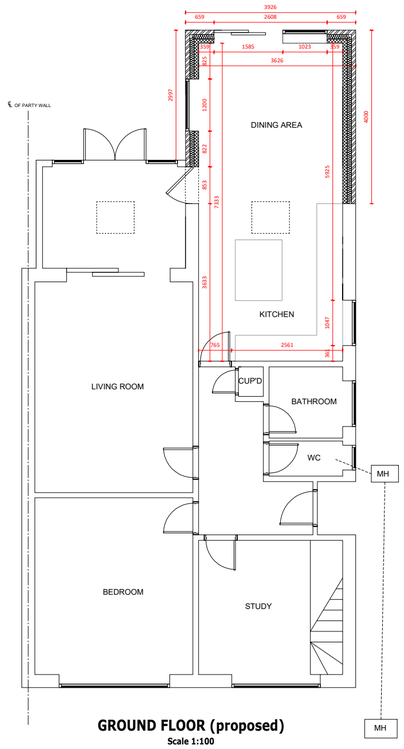



GROUND FLOOR (proposed)
Scale 1:100

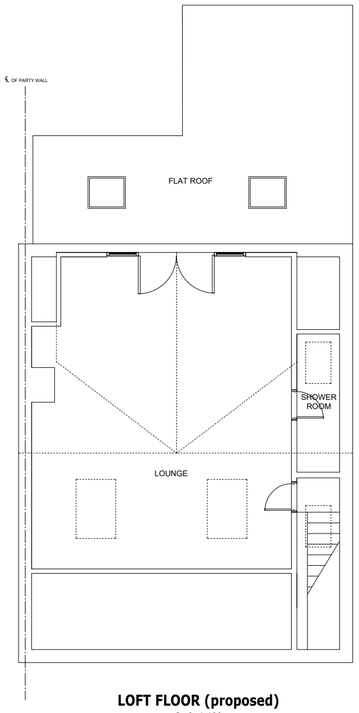

LOFT FLOOR (proposed)
Scale 1:100

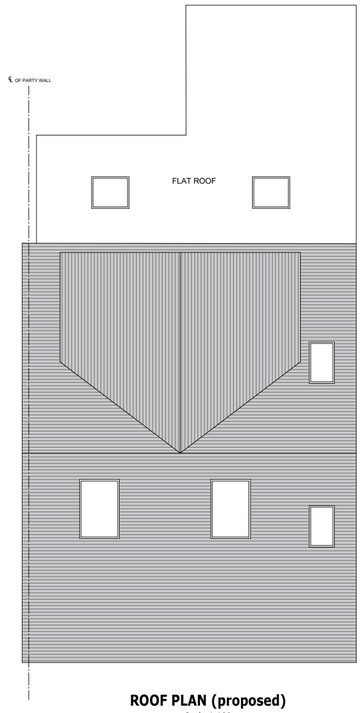

ROOF PLAN (proposed)
Scale 1:100

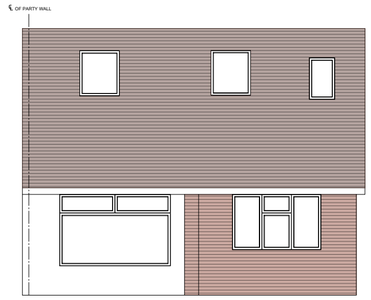


FRONT ELEVATION (proposed)
Scale 1:100




REAR ELEVATION (proposed)
Scale 1:100

NOTES:
- BRICKWORK TO MATCH EXISTING APPEARANCE
- WINDOWS AND DOORS TO MATCH EXISTING APPEARANCE

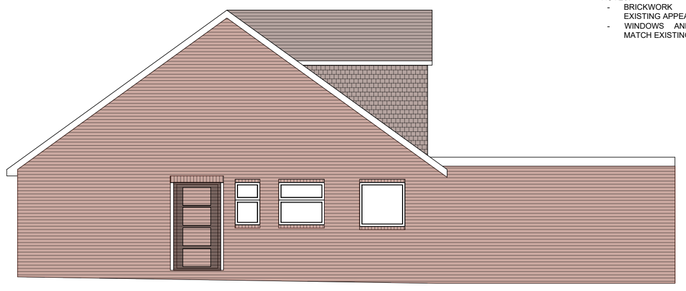

SIDE ELEVATION 1 (proposed)
Scale 1:100

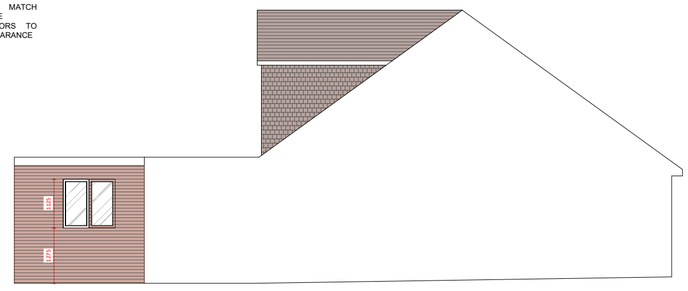

SIDE ELEVATION 2 (proposed)
Scale 1:100

PS DESIGNS
71-75 Shelton Street, Covent Garden, London, WC2H 9JQ
Tel: +44 330 133 4585
Email: info@designsps.co.uk
www.designsps.co.uk

NOTES RELATING TO THIS DRAWING

ALL DIMENSIONS ARE TO BE CHECKED ON SITE PRIOR TO COMMENCEMENT OF ANY WORKS, AND ANY DISCREPANCIES REPORTED IMMEDIATELY TO THE ARCHITECT/DESIGNER.

THIS DRAWING IS TO BE READ IN CONJUNCTION WITH ALL OTHER DESIGN TEAM DETAILS AND SPECIFICATIONS.

DO NOT SCALE FROM DRAWINGS, EXCEPT FOR THE PURPOSES OF PLANNING ASSESSMENT.

LEGEND:

- RETAINED STRUCTURE
- NEW CAVITY WALL
- NEW STUD WALL
- NEW BLOCKWORK WALL

SCALE BAR FOR 1:100

0.0m 1.0m 2.0m 3.0m 4.0m 5.0m

Rev.	Description	By	Chkd.	Date
P1	ISSUE FOR INFORMATION	SS	SS	SEPT 24

Title:	ISSUE FOR INFORMATION
Client:	
Project:	33 BARLEYCROFTCOWFOLD, HORSHAM RH13 8DP
Drawing:	PROPOSED PLANS AND ELEVATIONS

Drawn:	SS	Chkd:	SS
Drawing Status:	PLANNING ISSUE	Rev.	P1
Scale:	Noted @ A2	Date	SEPT 24
Job No.	PSD/2024/534	Drawing No.	A02