

Site Location Plan


This document and its design content is copyright © and is the property of Ross Aylward Architecture & Conservation Ltd. It may not be reproduced without their expressed permission. It shall be read in conjunction with all other associated project information including models, specifications, schedules and related consultants drawings and documentation.

Do not scale from this drawing unless for Planning purposes. Figured dimensions only are to be used.

All dimensions must be checked on site by the Contractor prior to the commencement of any fabrication or building works. Immediately report any discrepancies, errors or omissions to Ross Aylward Architecture & Conservation prior to the commencement of any fabrication or building works. If in doubt please ASK.

Current Revision Description

B - 14/10/2025
Blue lines added.

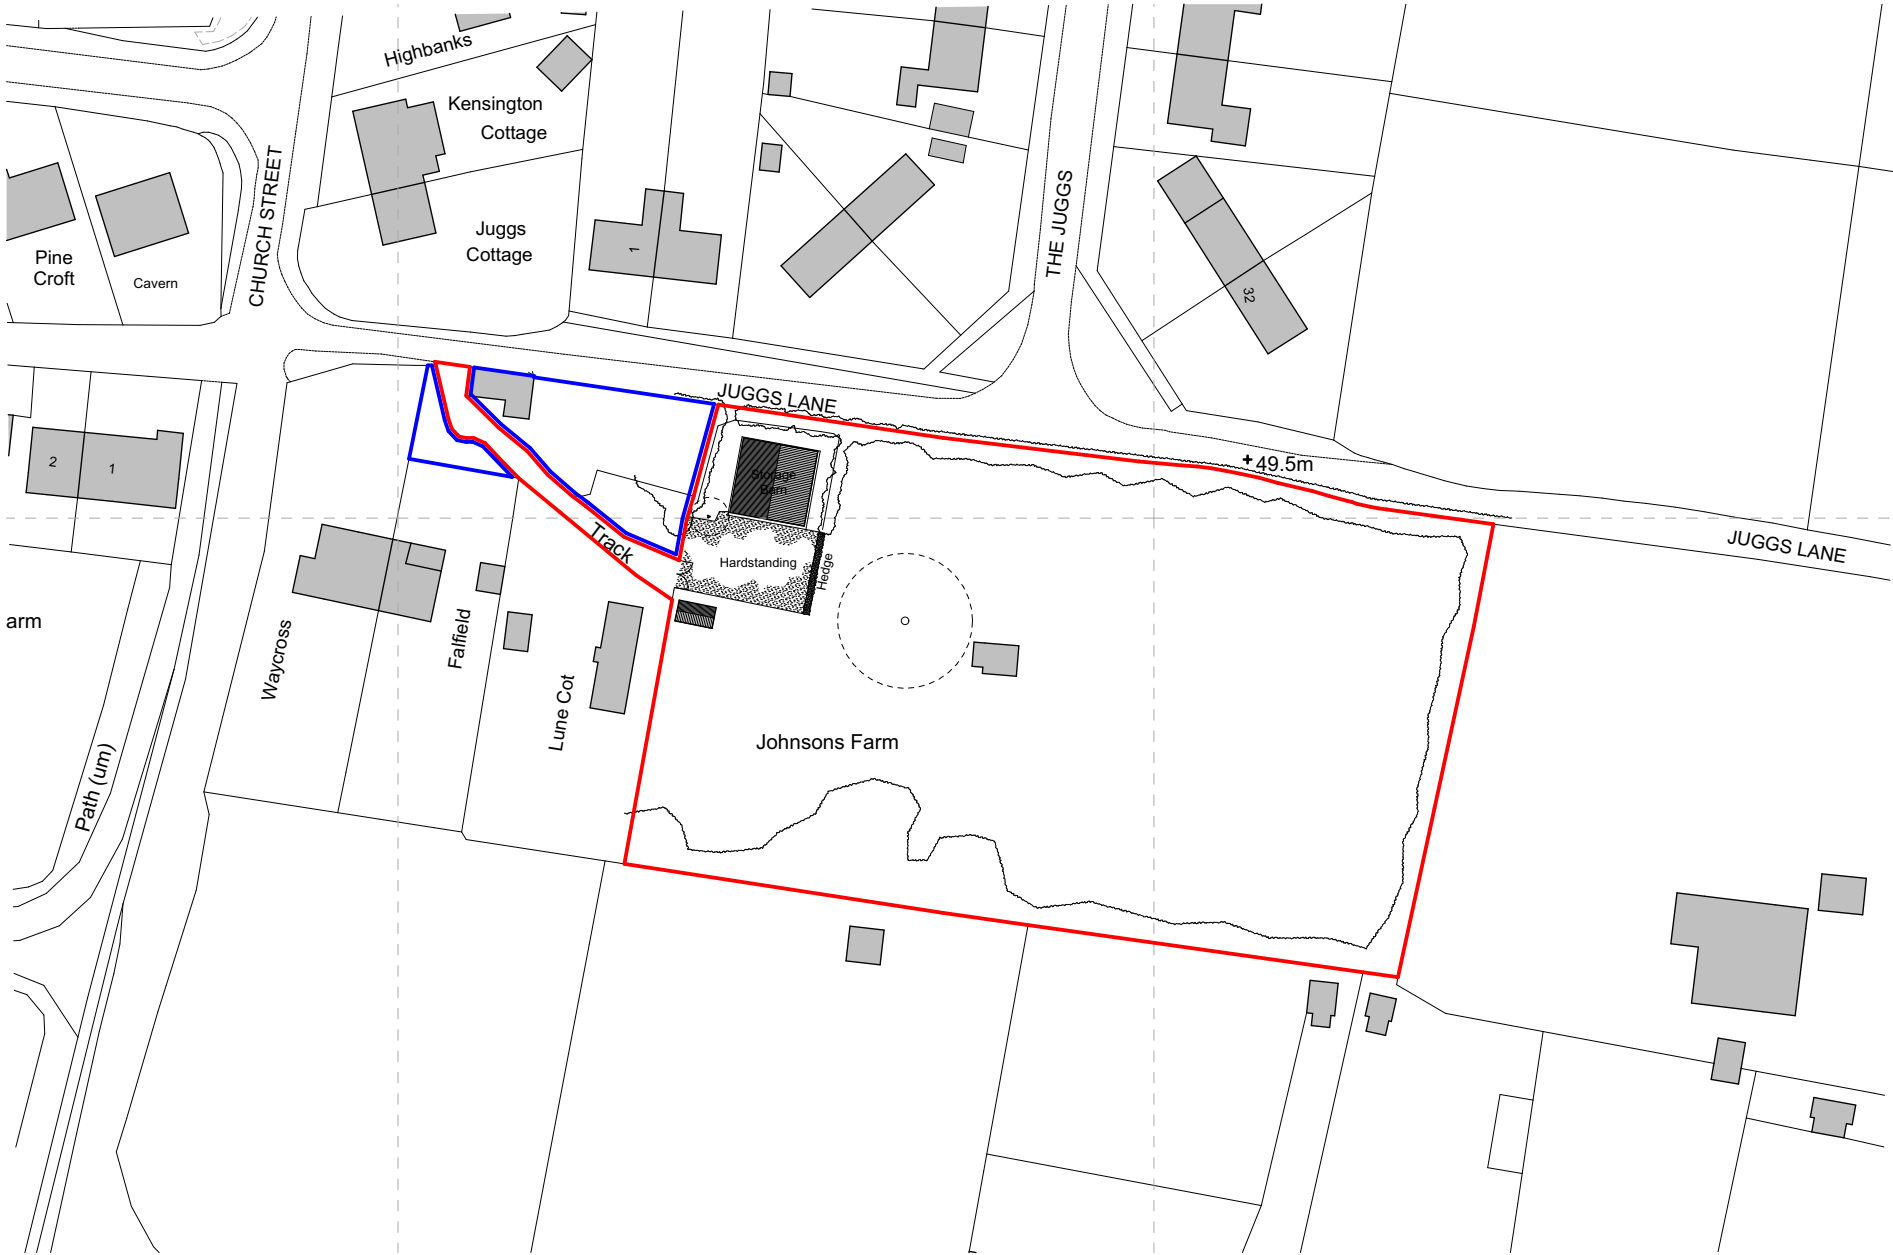

Mapping contents © Crown copyright and database rights 2025 Ordnance Survey 100035207



ROSS AYLWARD
ARCHITECTURE & CONSERVATION
T 07816 168849
E ROSS@ROSSAYLWARD.CO.UK

project
**Johnsons Farm,
Juggs Lane,
West Chiltington,
RH20 2JS**


client
Mr W. Green

drawing
Site Location Plan

stage date
Detailed Design 14/10/2025

scale sheet size
1:1000 A3

job no._dwg typ._dwg no. revision
2518_EX_001_B

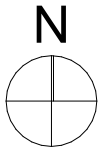

0 10 20 40m