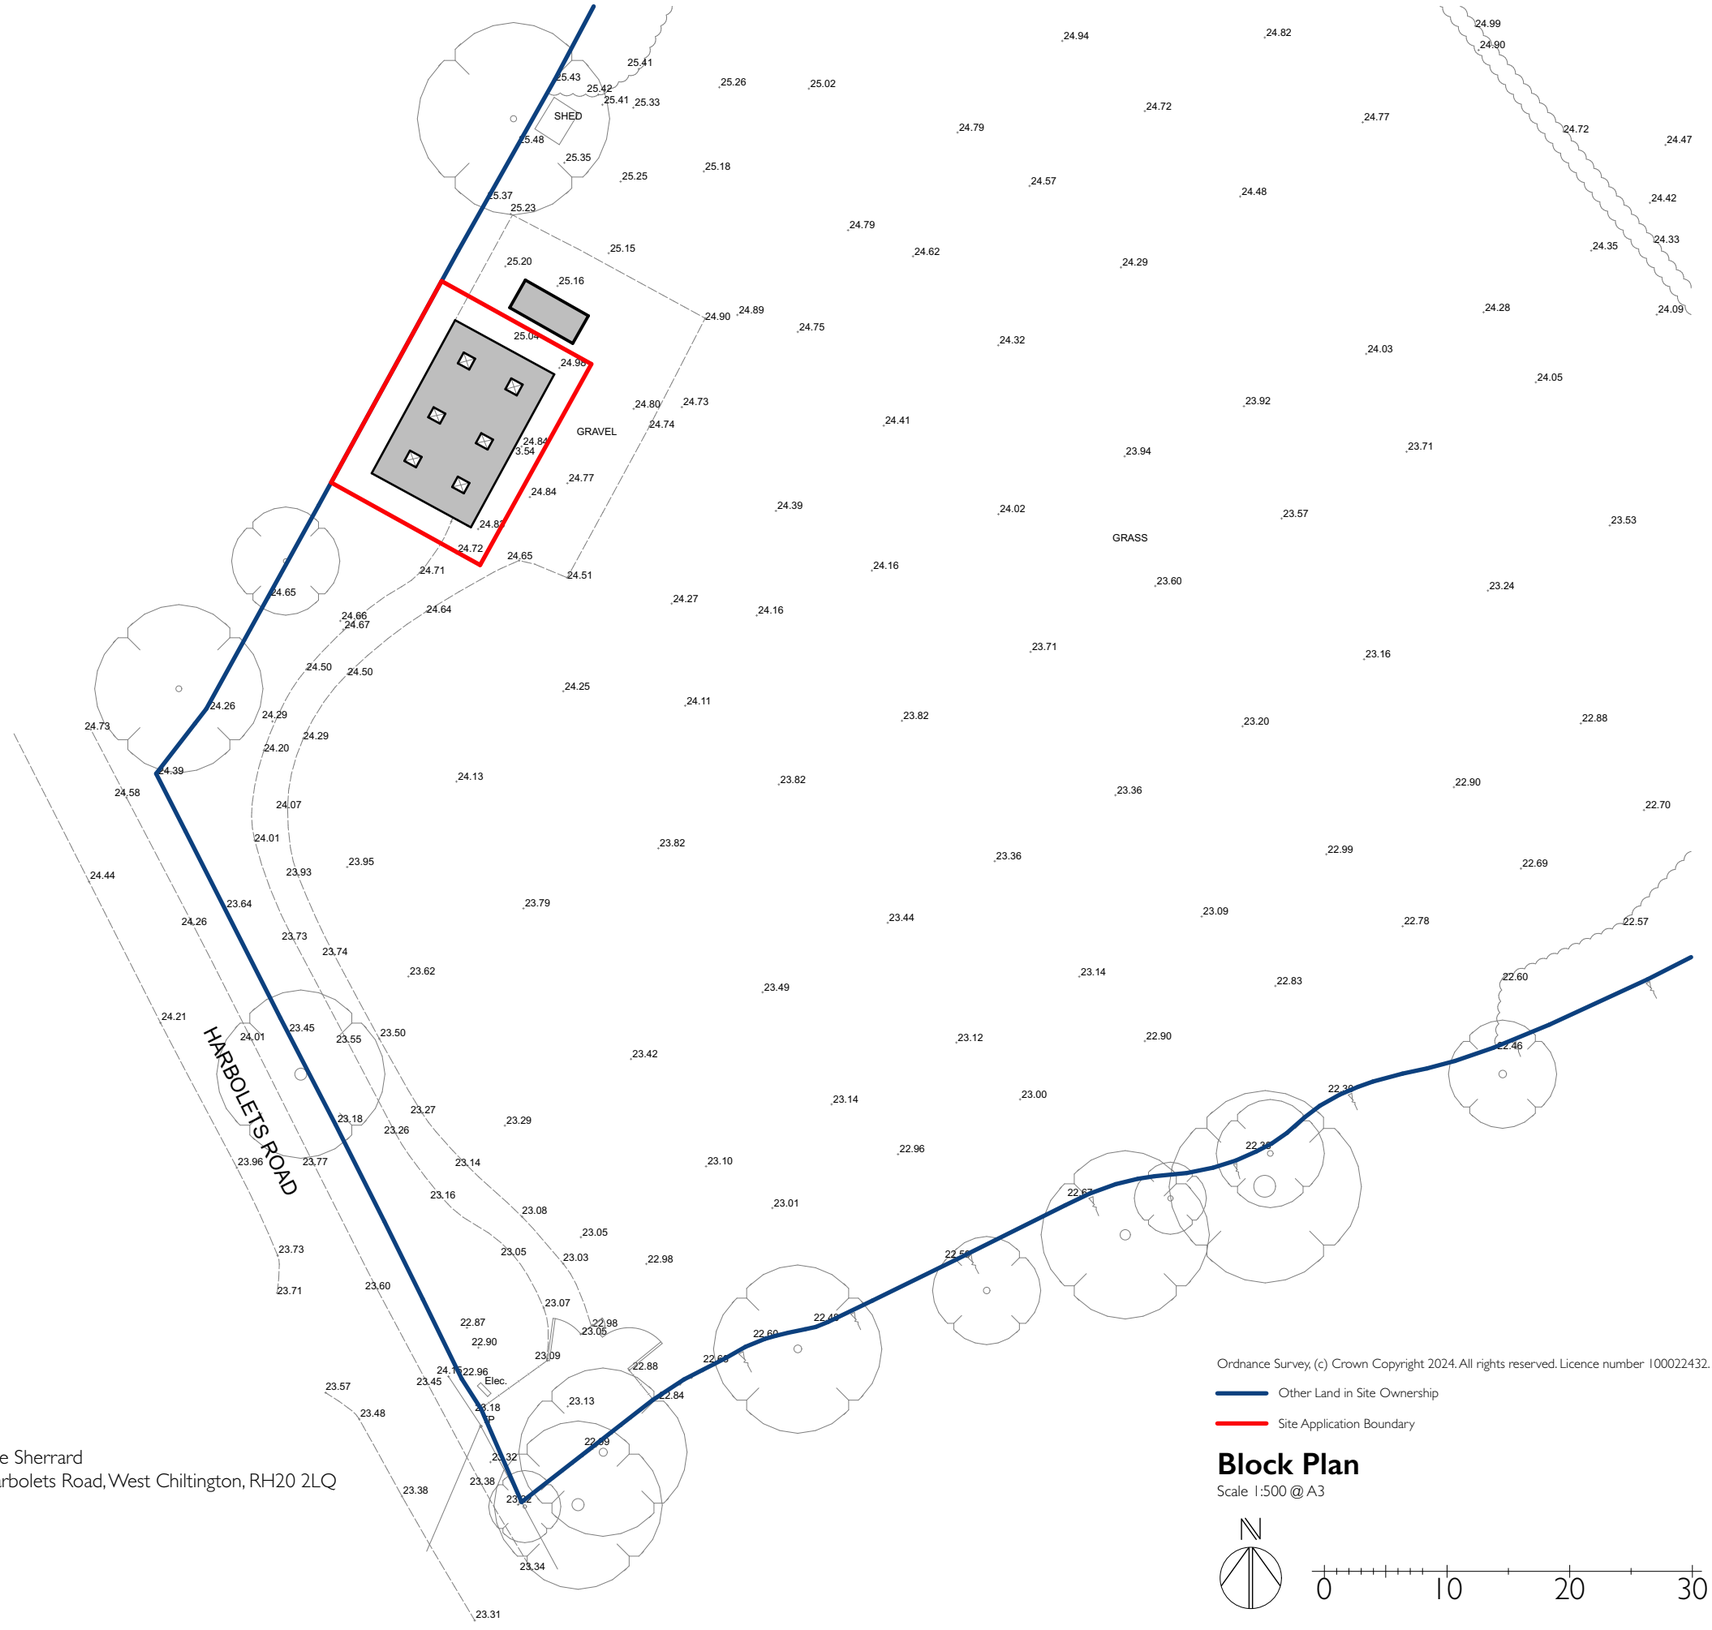

Ordnance Survey, (c) Crown Copyright 2024. All rights reserved. Licence number 100022432.

Other Land in Site Ownership

Site Application Boundary

Block Plan

Scale 1:500 @ A3

N

0 10 20 30

PMR ARCHITECTURE

Sheridan House,
112-116 Western Road,
Hove, BN3 1DD

01273 980820
brighton@pmr-architecture.co.uk
www.pmr-architecture.co.uk

Client:	Harry & Lorraine Sherrard
Project:	Kestrel Farm, Harbolets Road, West Chiltington, RH20 2LQ
Drawing Title:	Block Plan
Drawing No:	23.94_PL_002
Revision:	
Date:	April 2025
Status:	PLANNING
Scale:	1:500 @ A3