


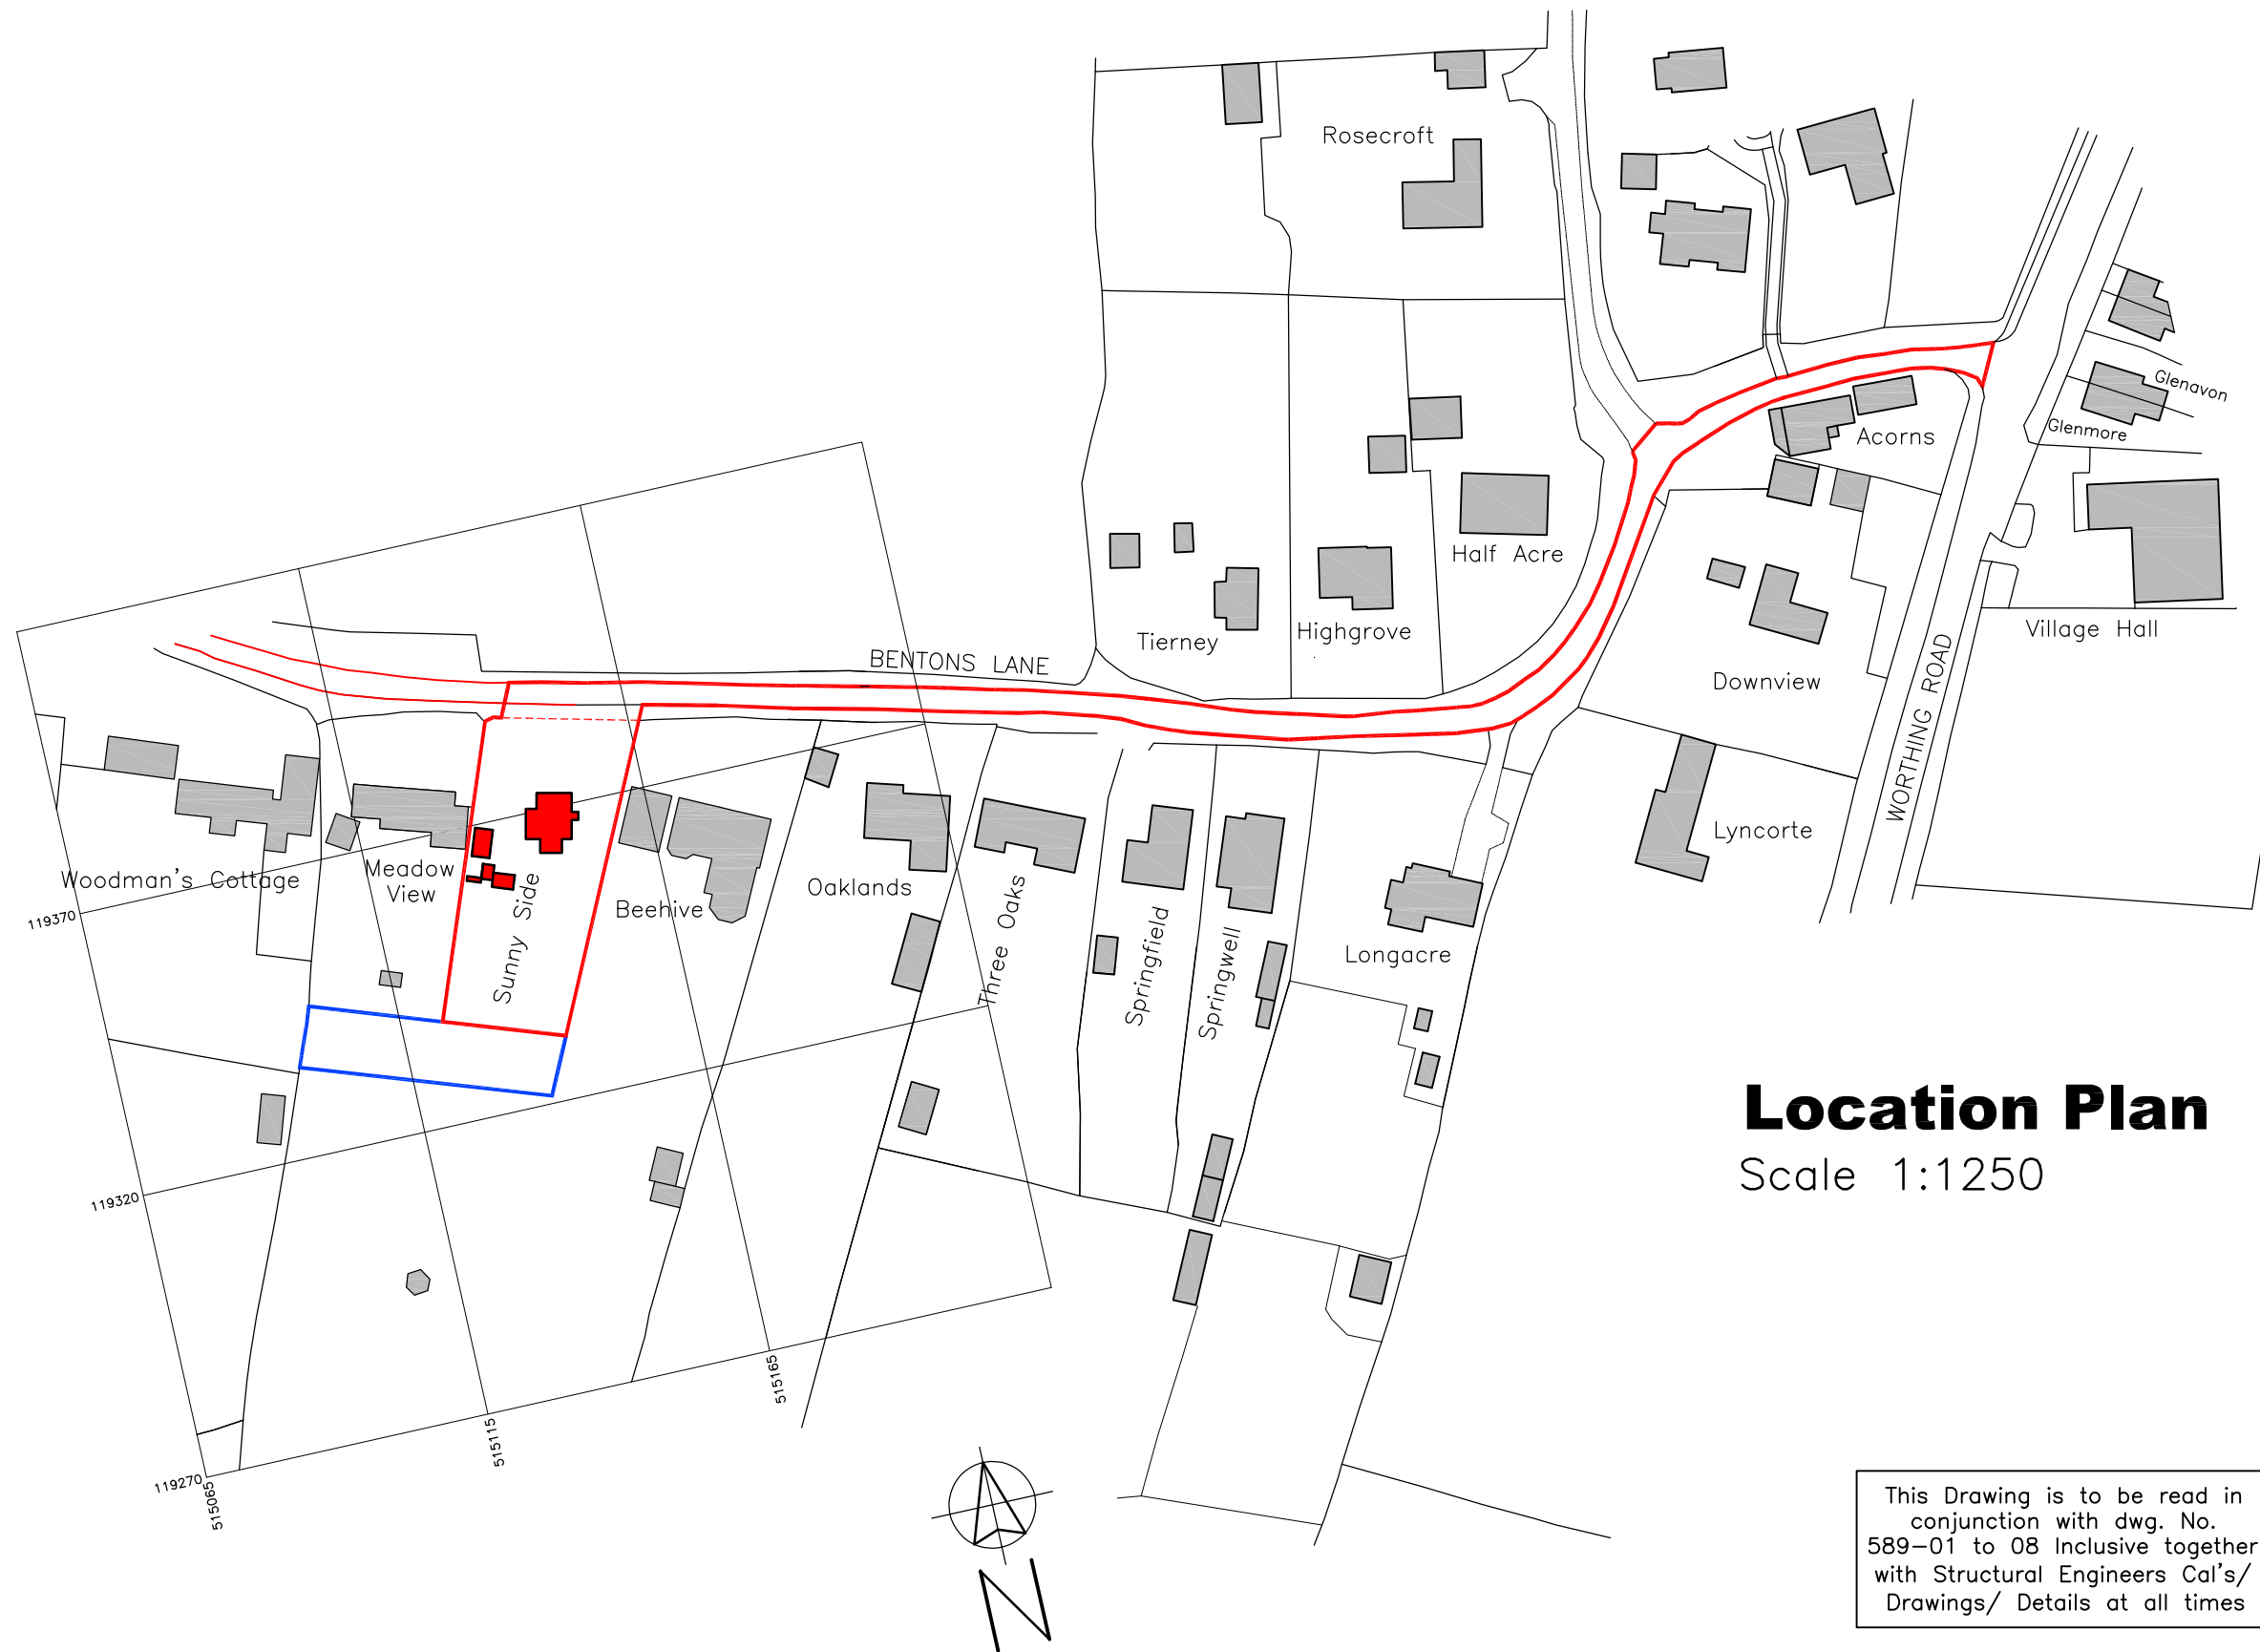

Location Plan

Scale 1:1250

This Drawing is to be read in conjunction with dwg. No. 589-01 to 08 Inclusive together with Structural Engineers Cal's/ Drawings/ Details at all times

The Client is advised to ascertain and comply with his duties under the C.D.M. Regs 2015 and his obligations under the Party Wall etc. Act 1996 and Equality Act 2010 where applicable.
Contractors must verify all dimensions on site before commencing any work.
The copyright of this drawing is reserved.
The drawing must not be disclosed without authority.
The drawings and drawing notes do not purport to cover each and every item required to complete the project, the notes are not a specification of works, the contractor is advised to verify the full extent of the works with the client.
This drawing is to be read in conjunction with Designers Risk Assessment

Project
Sunnyside
Bentons Lane
Dial Post,
W. Sx. RH13 8NW

Proposed Replacement Dwelling
LOCATION PLAN (As Existing)


Client
Mr. D.C. Wenman &
Miss L. Wenman

Drawing no. 589- 01 (A3) A

Scale 1 : 1250 Date Feb. 2025

KG DESIGNS
ARCHITECTURAL CONSULTANT

Longacre, Bentons Lane, Dial Post,
Horsham, West Sussex RH13 8NW
Tel : 01403 711666
E-MAIL : kgd@kgdesigns.com

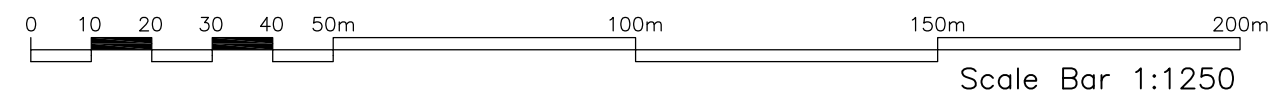

A	Drawing completed for Planning Submission	18/06/26
Rev.	Description	Date