
Revision	Date	Description
A	13.10.2026	Proposal revised in line with planners comments

Notes

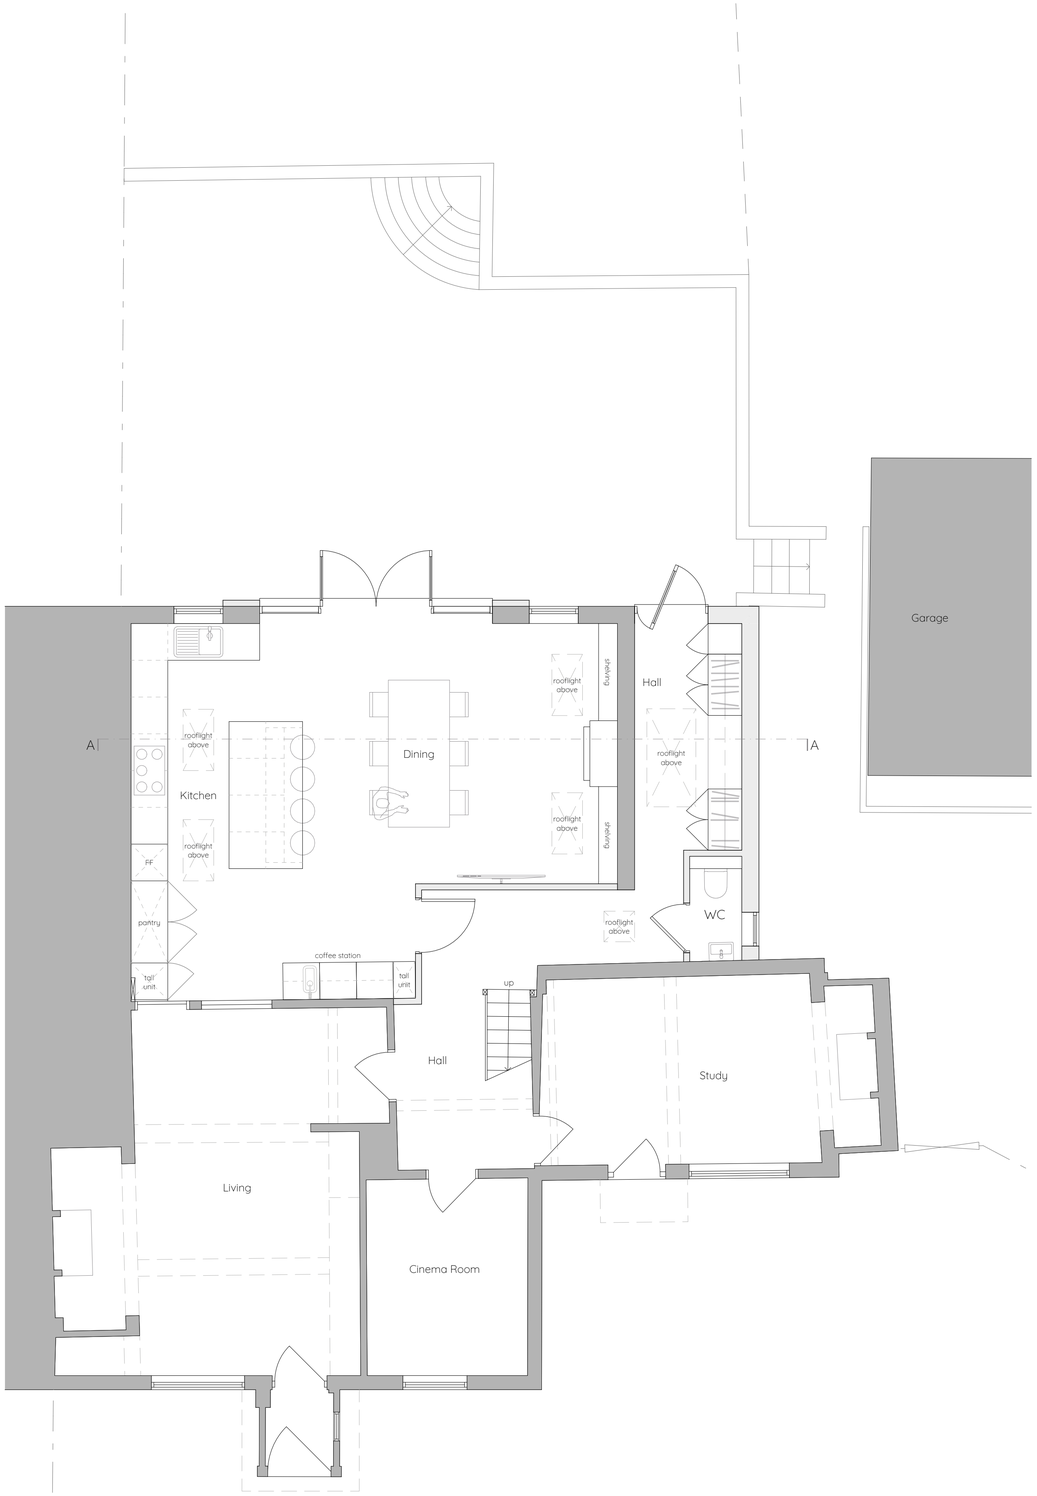

Ground Floor Plan



First Floor Plan



Copyright of this drawing is vested with Frame Architects and must not be copied without prior consent. All dimensions are in millimetres unless noted otherwise. Only written dimensions are to be taken, if any discrepancies are found contact Architect immediately.

Client
[redacted]

Address
Snoxall
Bucks Green
Horsham
RH12 3JF

Drawing Title
Proposed Floor Plans

Drawing Number
1065.02.1101

Scale	Date	Drawn By	Status
1:50@A1	13.07.2026	DP	Planning

frame architects
07541 435734
hello@framearchitects.co.uk
arb Architects Registration Board
RIBA