
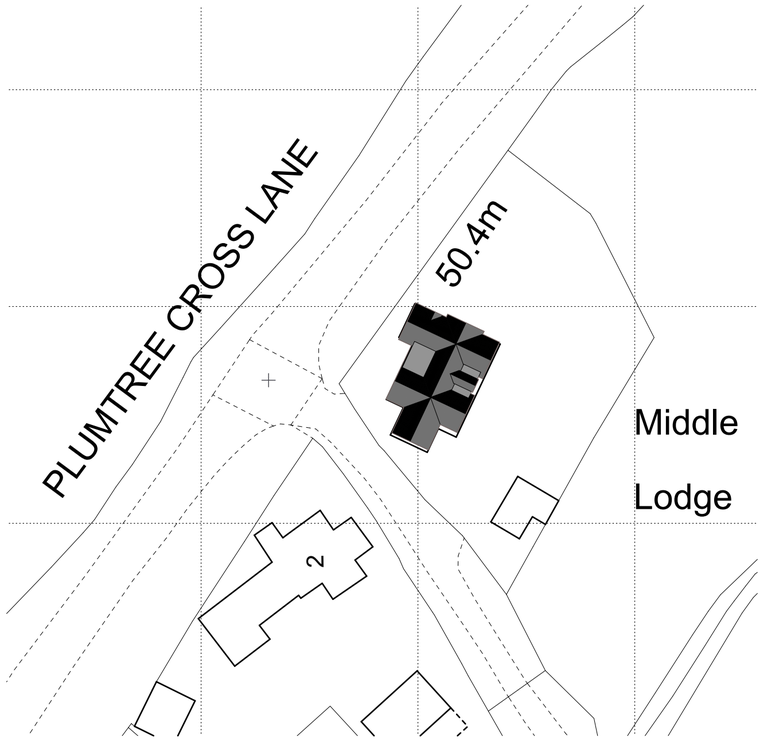


2. Existing Block Plan 1:500

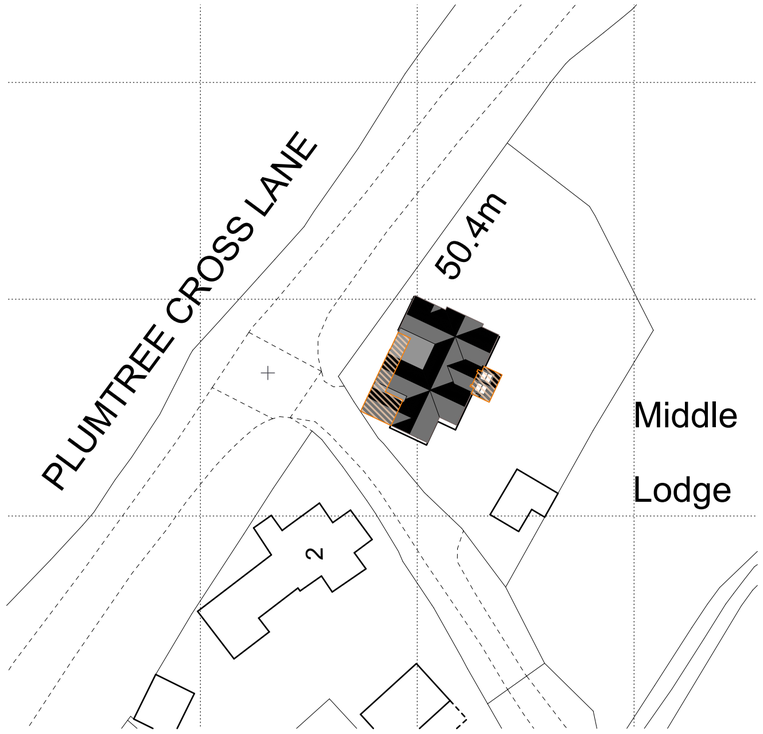

2. Proposed Block Plan 1:500

Data provider : Ordnance Survey

Data provider: © Crown copyright 2024 Ordnance Survey License No.100053143



2. Location Plan 1:1250

SITE BOUNDARY LINE

BOUNDARY LINE OF OTHER LAND OWNED BY APPLICANT

PROPOSED DEVELOPMENT

N

Scale 1:1250
0 5 10 20 40 60m

Scale 1:500
0 5 10 20 30m

Scale 1:200
0 5 10 20m

NEIL WARNER architecture

© 2024 NEIL WARNER ARCHITECTURE LTD
ALL RIGHTS RESERVED

info@neilwarner.co.uk
01483 747705
www.neilwarner.co.uk

CLIENT:
Mr and Mrs Scott Cowley

PROJECT DESCRIPTION:
Single Storey Rear Extension and Front Porch

PROJECT STATUS:
PLANNING ISSUE

SITE ADDRESS:
The Lodge, Marlands Park, Plumtree Cross Lane, Barns Green,

Rev.0
Date
Rev. Detail

SCALE: 1:500, 1:1250

PRINT: A2

CHECKED BY: NW

DATE: 15/04/2024 16:37

DRAWING TITLE:
Location and Block Plan

DRAWING NUMBER:
A-101P