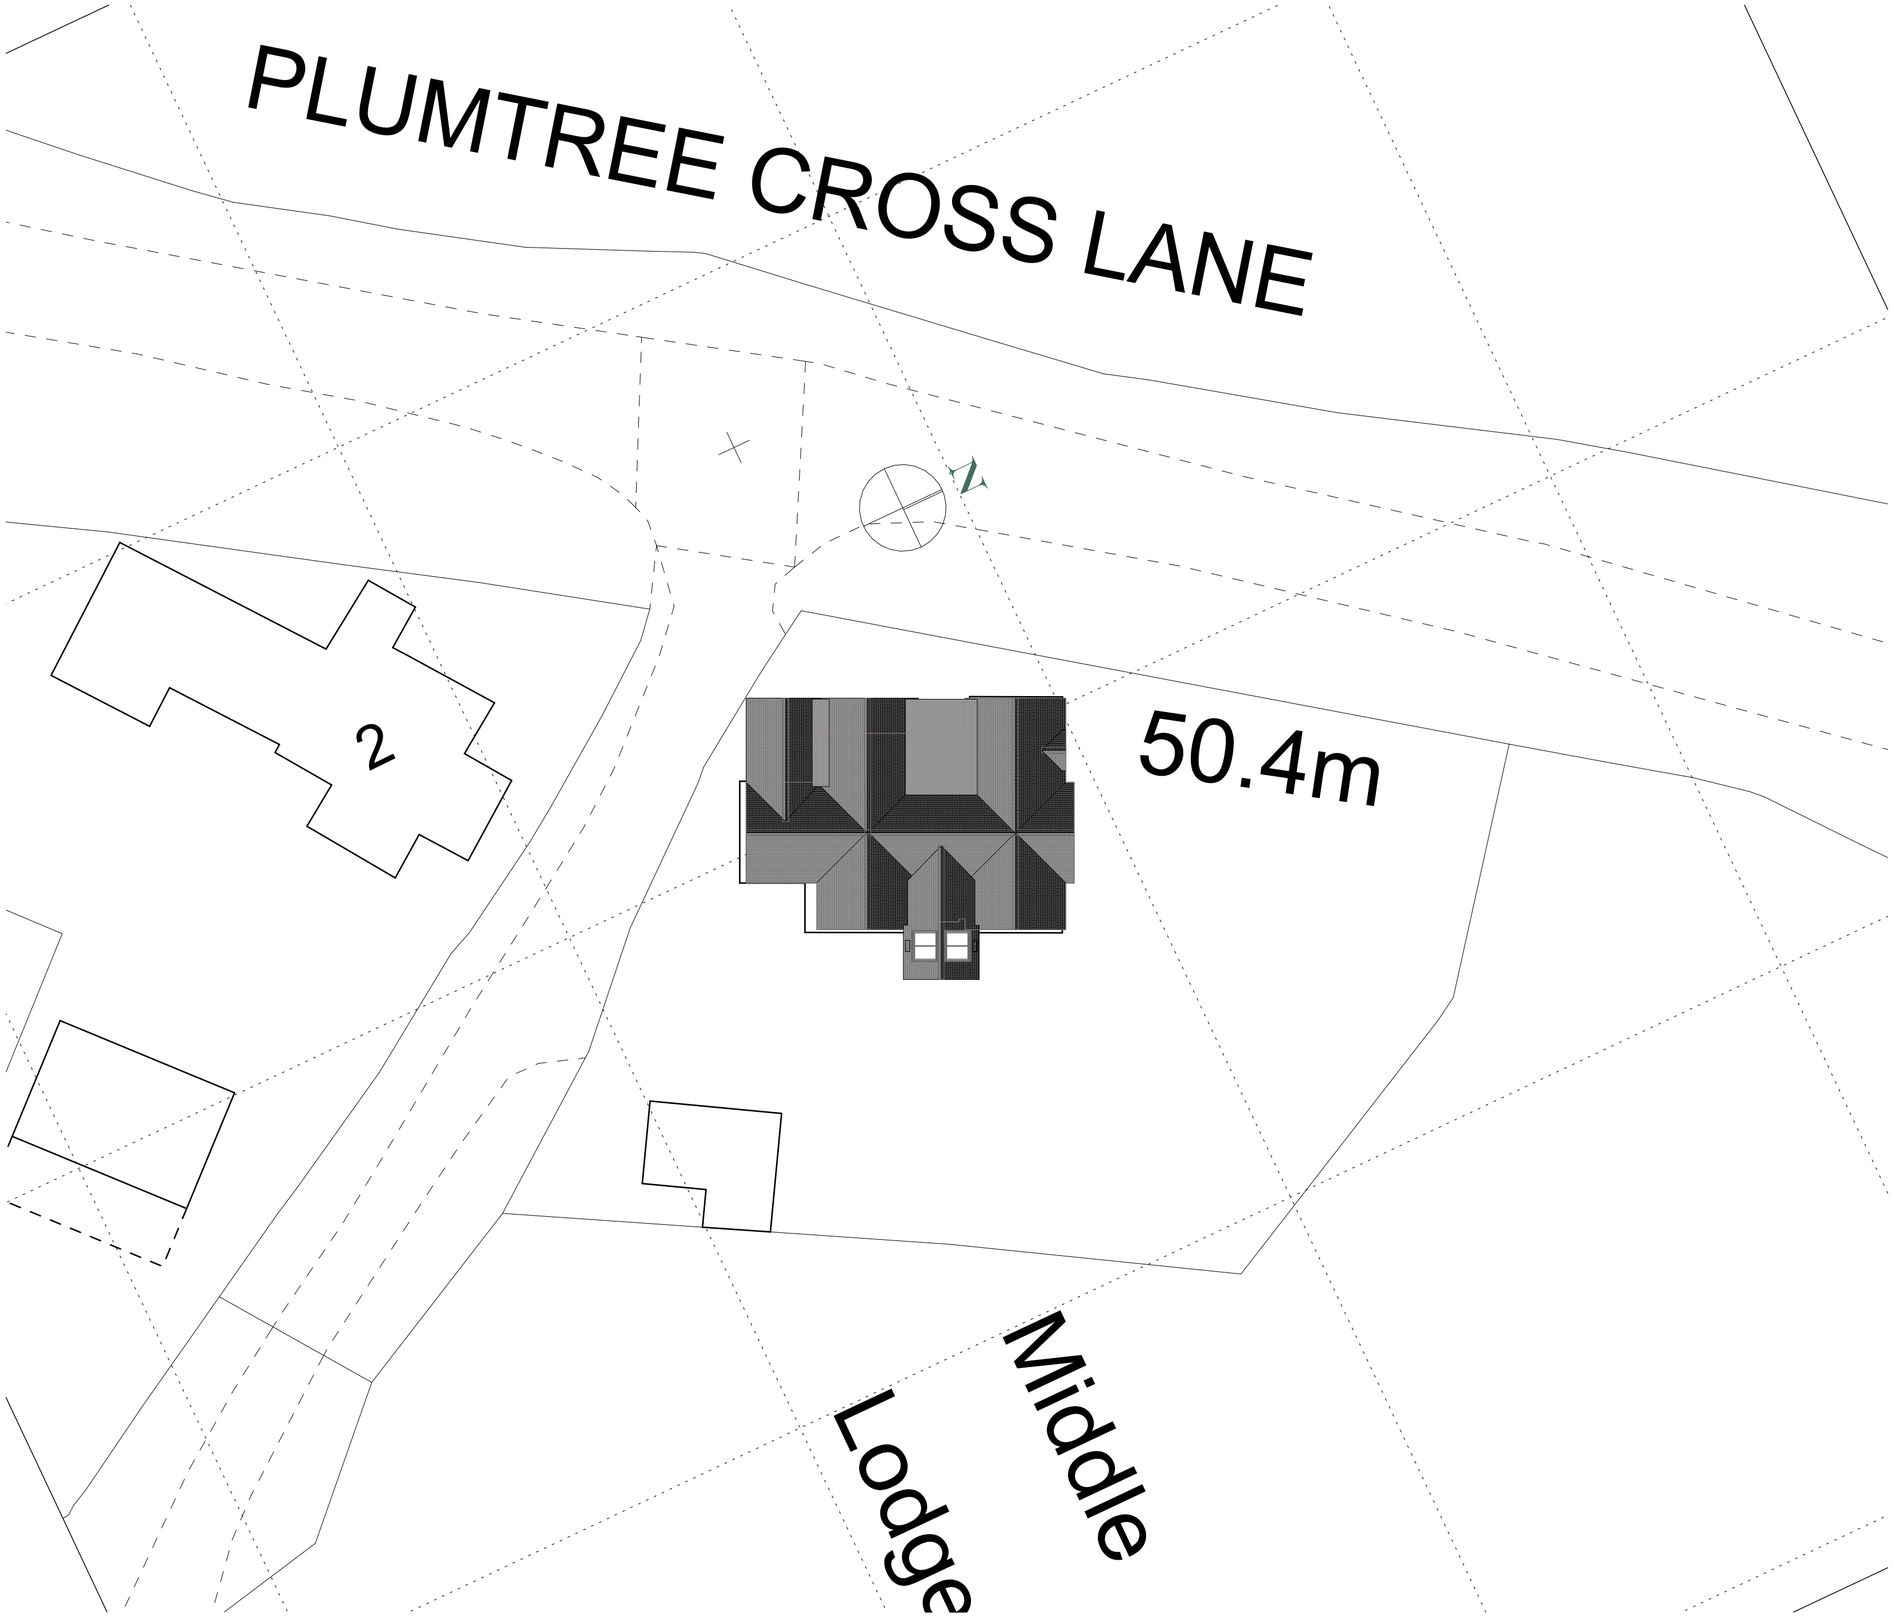


2. Site Layout Plan 1:200

Scale 1:200
0 5 10 20m

© 2024 NEIL WARNER ARCHITECTURE LTD
ALL RIGHTS RESERVED

NEIL WARNER architecture
info@neilwarner.co.uk
01483 747705
www.neilwarner.co.uk

CLIENT:
Mr and Mrs Scott Cowley

PROJECT DESCRIPTION:
Single Storey Rear Extension and Front Porch

PROJECT STATUS:
PLANNING ISSUE

SITE ADDRESS:
The Lodge, Marlands Park, Plumtree Cross Lane, Barns Green,

Rev.0
Date
Rev. Detail

SCALE: 1:200

PRINT: A2

CHECKED BY: NW

DATE: 15/04/2024 16:37

DRAWING TITLE:
Site Plan

DRAWING NUMBER:
A-102P

not for construction