



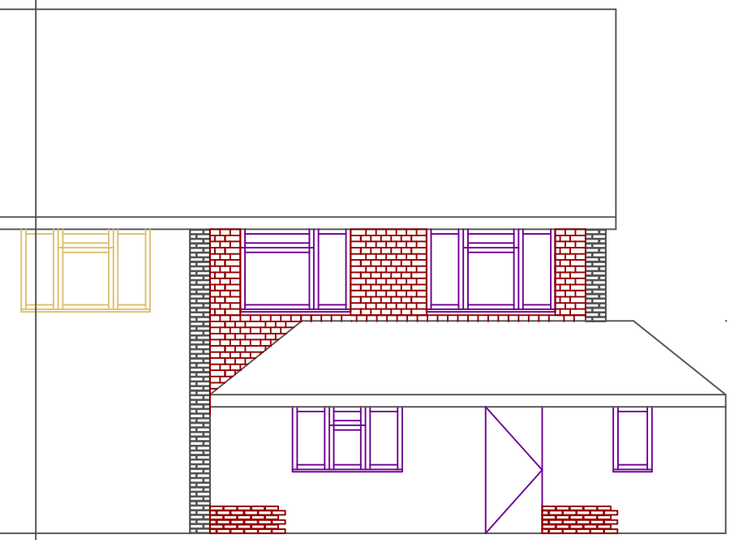


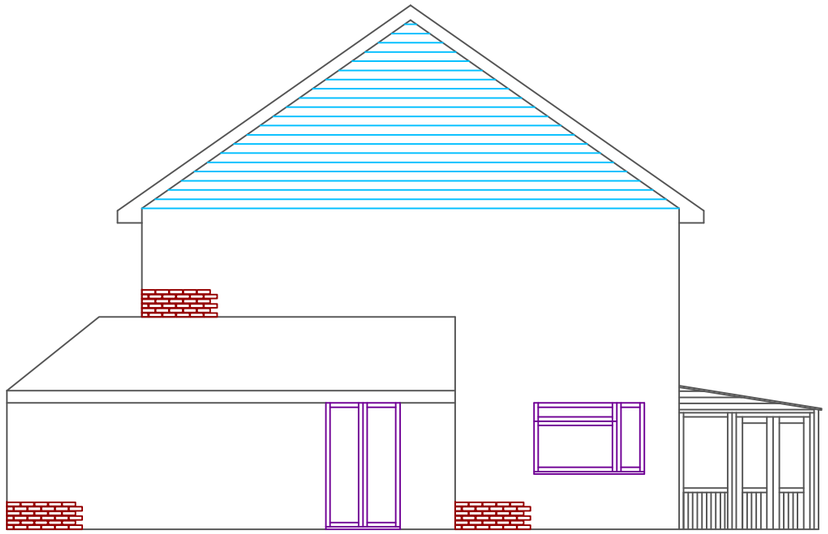

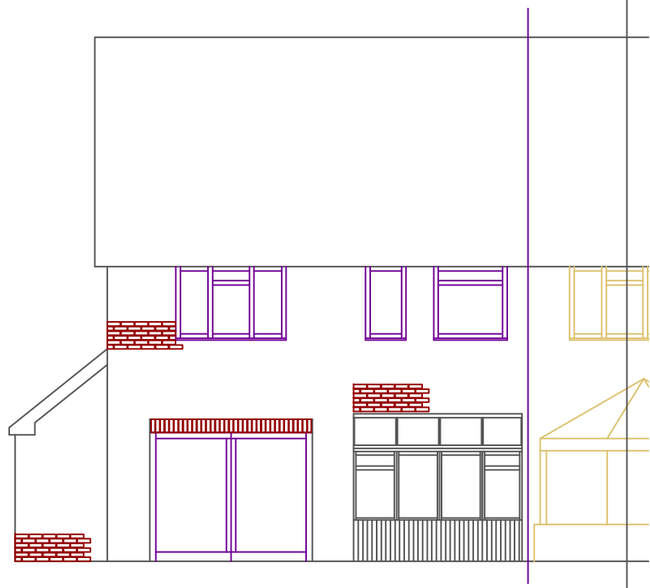

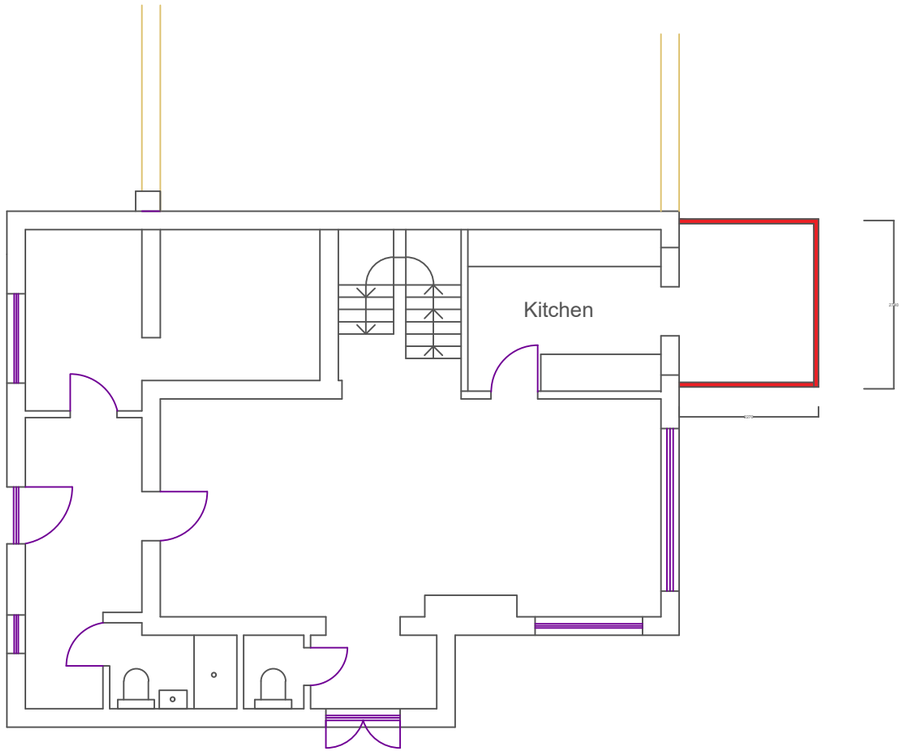

 

DATE 28/11/2024	Scale 1:100 @ A3
Client Mr and MRS Bird	
Address 9 Wellwood close Horsham RH13 6AL	
Drawing title dr1009 exsisting plan and elevations	
Details removal of existing timber framed rear addition	

Matt Amos Carpentry
Bespoke Carpentry@Joinery
Project Management
CAD Design
mattamoscarpentry@gmail.com
Matt amos 07725734890
Karlene Amos 07515106595