

red line denotes extent of application site ;
Alexandra House, 11 Queen Street, Horsham

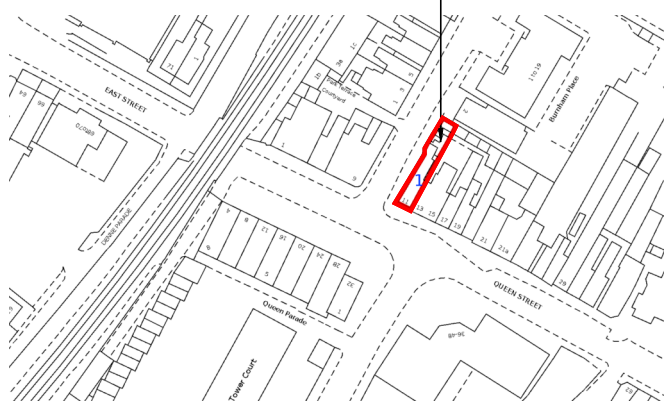

Location Plan (scale 1:1250)

0m 50m

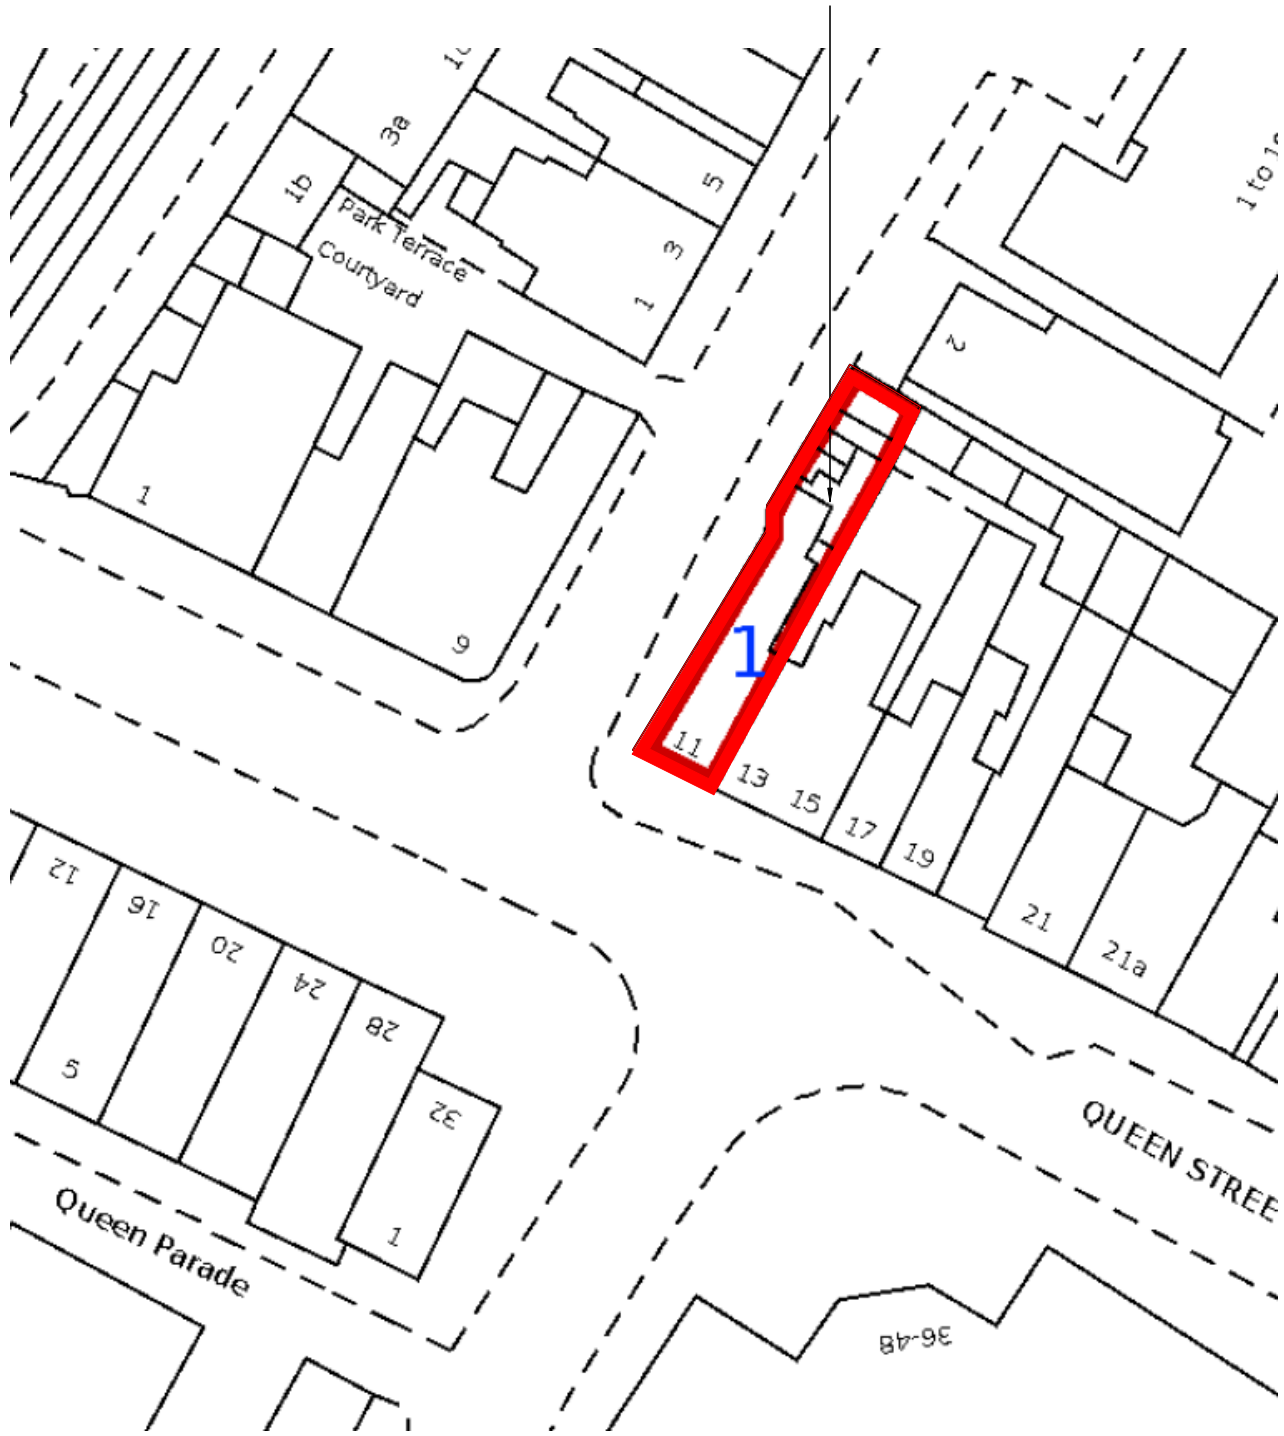

Block Plan (scale 1:500)

0m 10m 20m 30m

REV	DATE	AMENDMENT

Shaw Design Services Ltd.
Dalquieth, Northlands Road, Holbrook
Horsham, West Sussex RH12 5PW
Tel: 01403 217081

JOB :
Alexandra House, 11 Queen Street,
Horsham, West Sussex RH13 5AA

TITLE :
Location Plan
&
Block Plan

CLIENT: Mr & Mrs Shepherd

DRAWN:	ISSUE DATE :	SCALE:
SDS	30 Jan. '25	1:500,1250

DRAWING Nº. 2417 / 01

REV Nº.