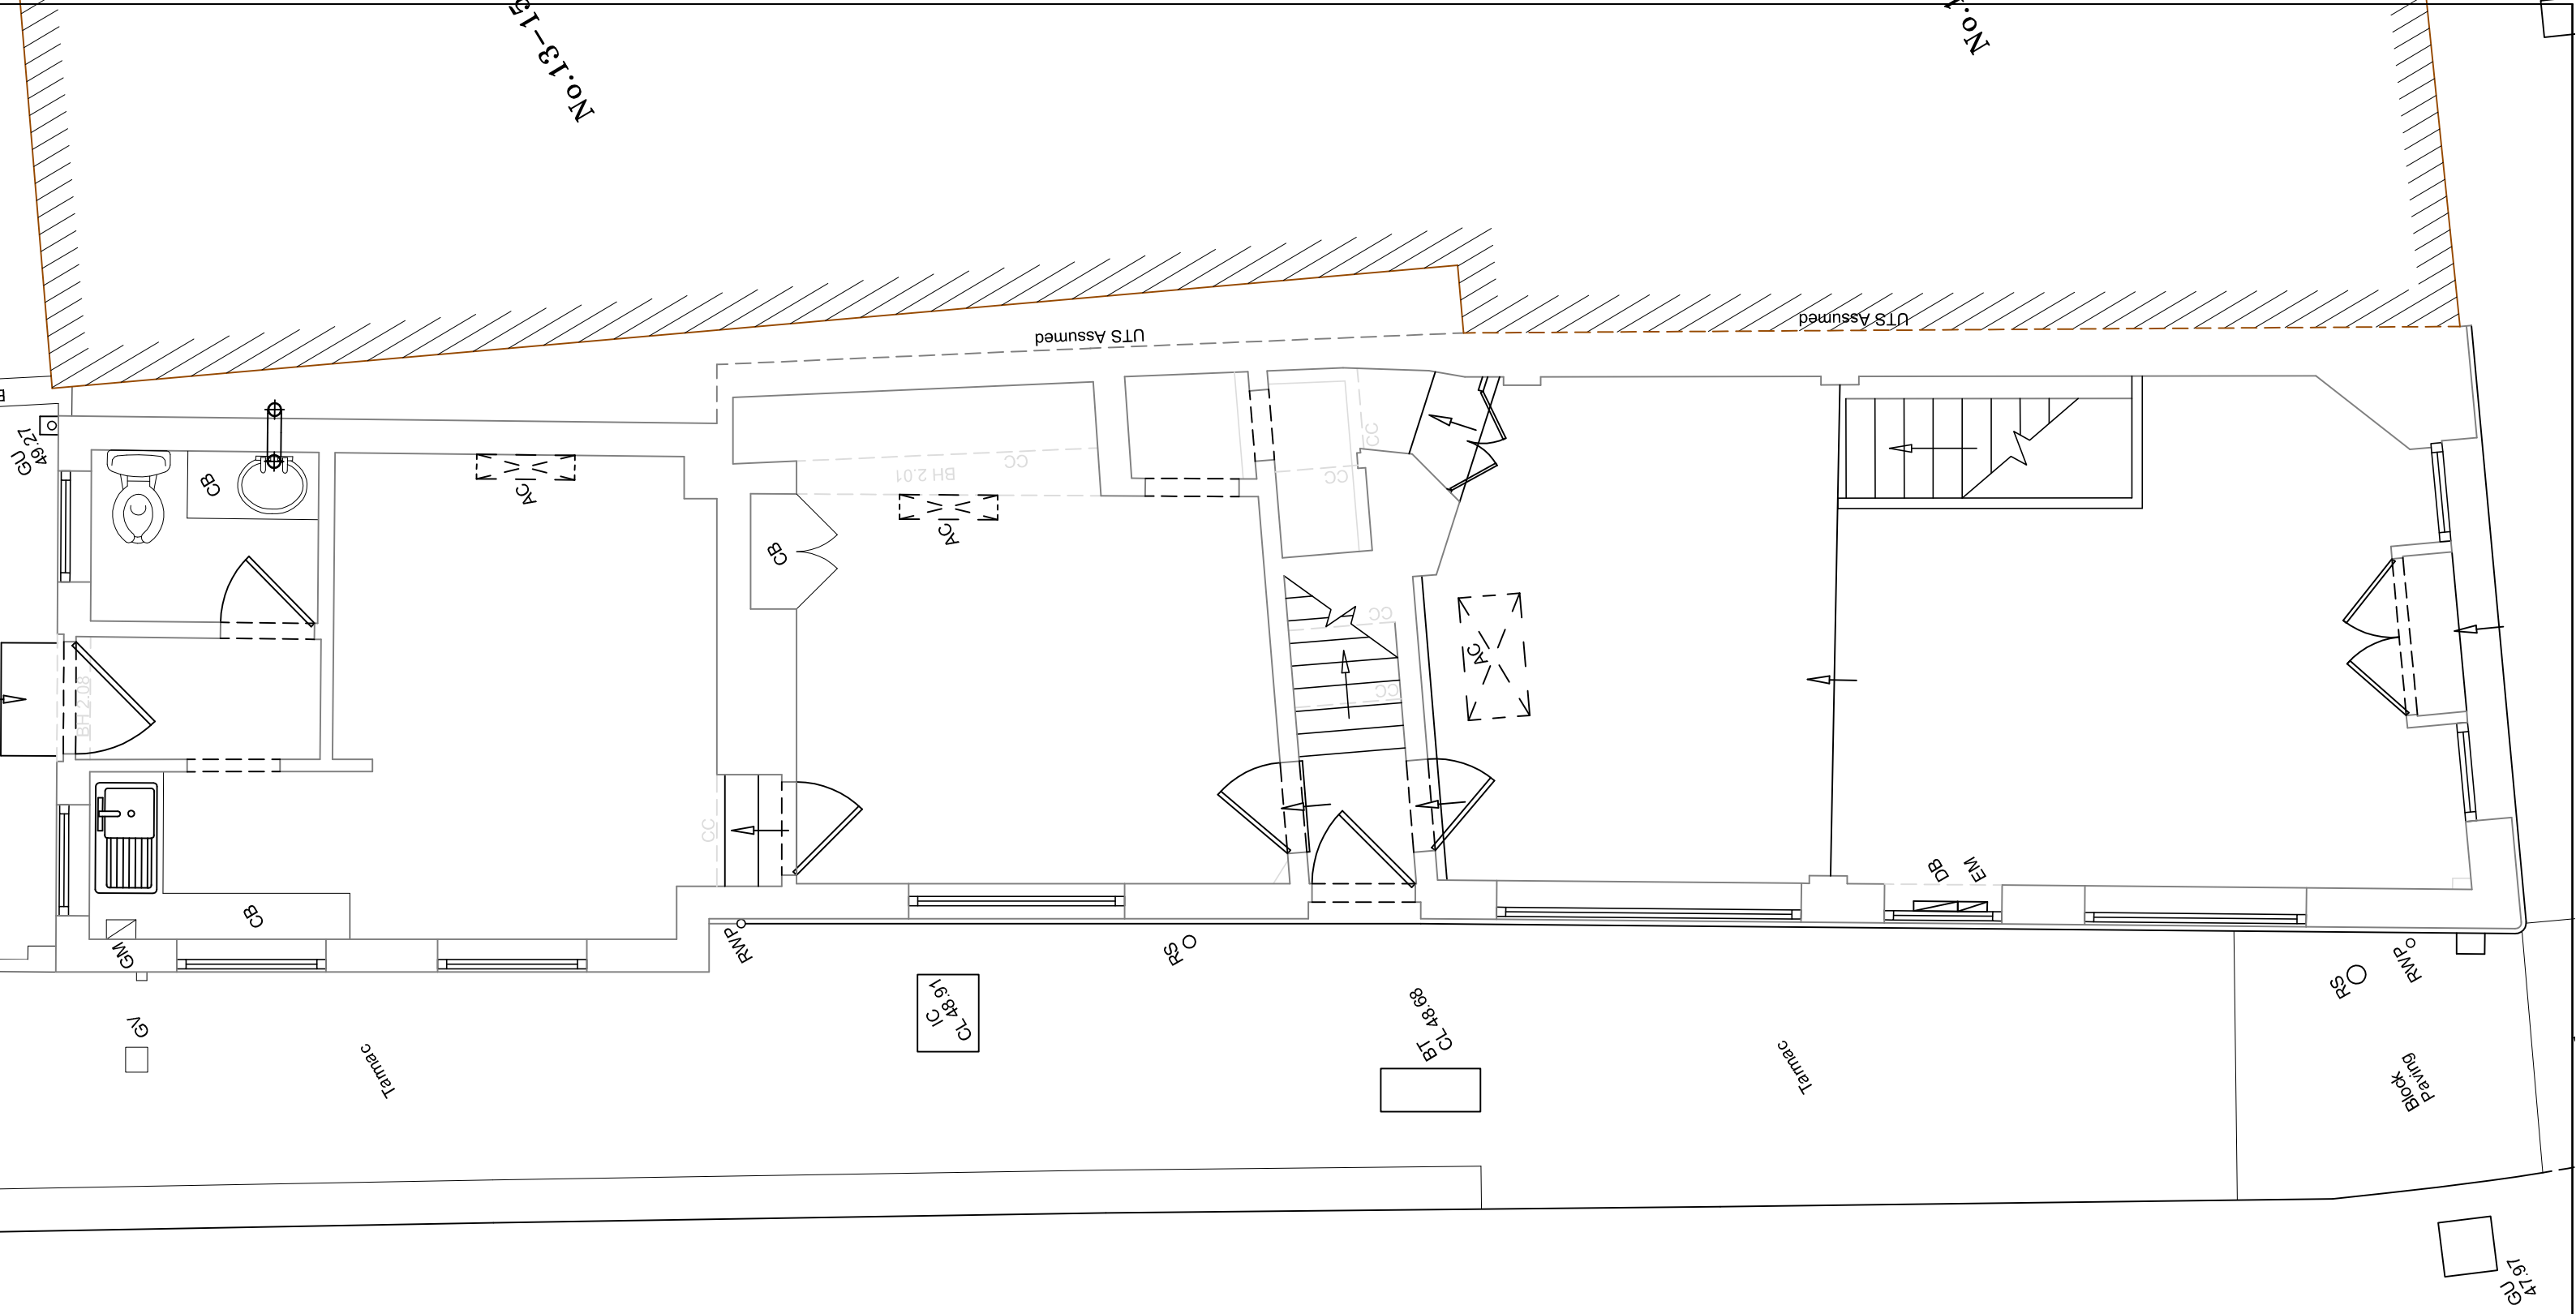


PARK TERRACE EAST

REV	DATE	AMENDMENT

Shaw Design Services Ltd.
Dalquieth, Northlands Road, Holbrook
Horsham, West Sussex RH12 5PW
Tel: 01403 217081

JOB :

Alexandra House, 11 Queen Street,
Horsham, West Sussex RH13 5AA

TITLE :

Ground Floor - Existing

CLIENT: Mr & Mrs Shepherd

DRAWN:	ISSUE DATE:	SCALE:
SDS	30 Jan. '25	1 : 50

DRAWING Nº. 2417 / 02

REV Nº.