



Revision	Notes

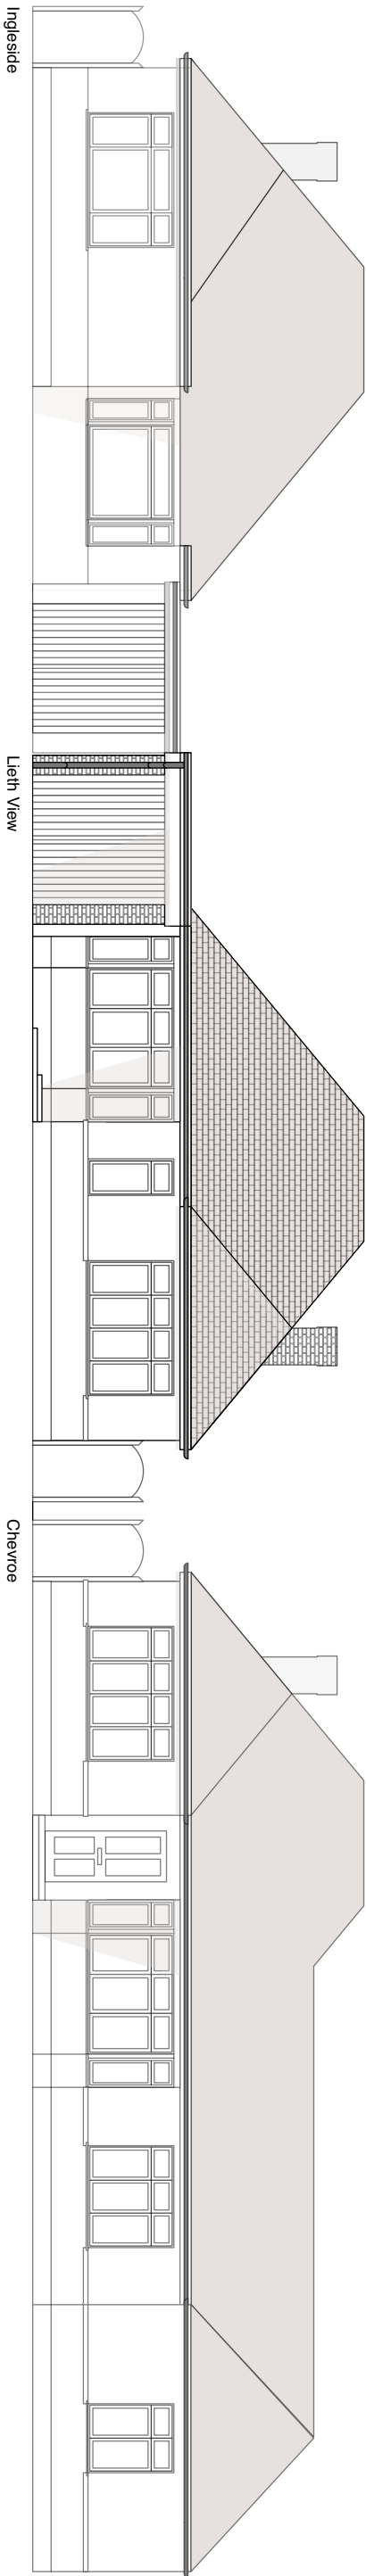

EXISTING STREET ELEVATION
SCALE 1:110

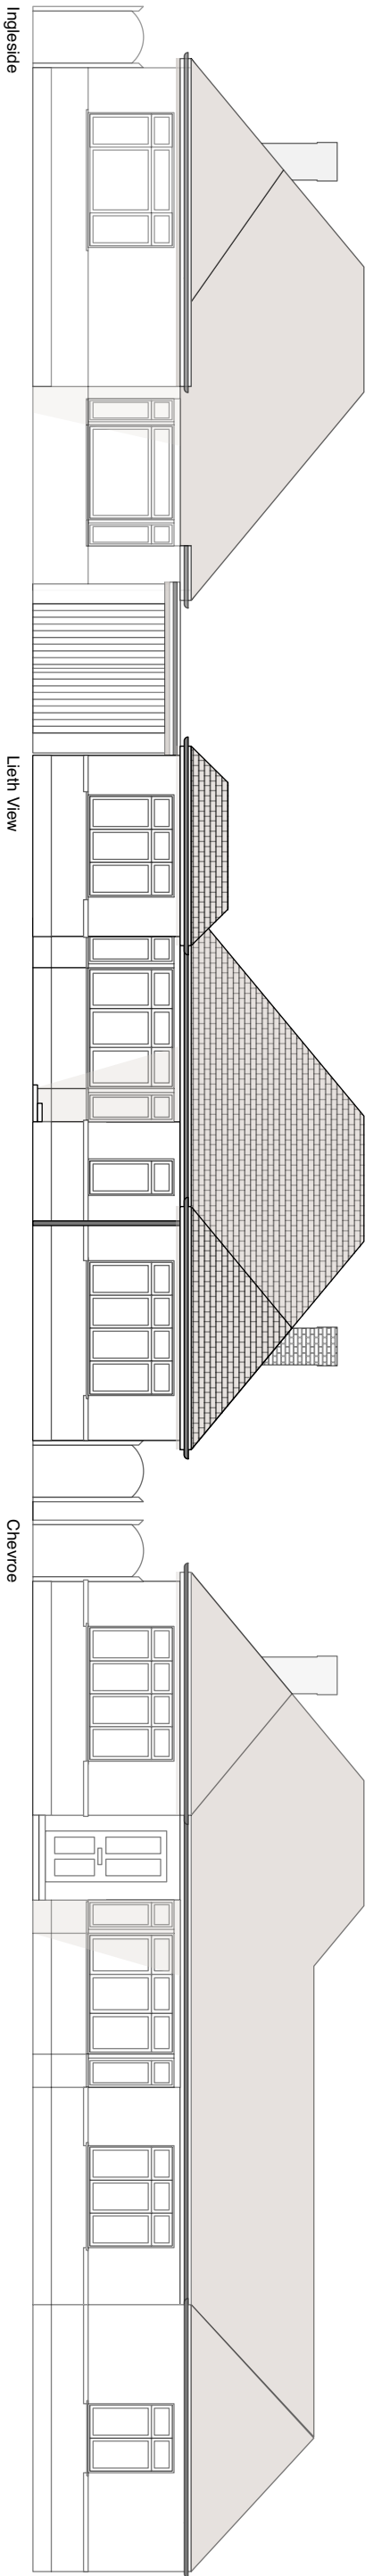

PROPOSED STREET ELEVATION
SCALE 1:110



CLIENT:	COLIN FRENCH
PROJECT:	LEITH VIEW, WORTHING ROAD, HORSHAM RH13 9HA.
DATE:	11.24
DRAWING NO.:	D006 C EXISTING AND PROPOSED STREET ELEVATIONS
PROJECT DATE:	TBA
SCALE:	1:110
NOTES:	

This drawing is the property of [redacted] and may not be duplicated or disclosed to any third party for any purpose except as indicated in writing by [redacted].
do not scale this drawing. Figured dimensions only are to be used in preference to small scale drawings. All dimensions are to be verified on site before any work commences. Any errors or omissions to be reported to the designer. The contractor is to provide all fixed setting out drawings based on the information contained within this drawing for the designers approval prior to commencement of construction. This drawing is to be used in conjunction with the relevant conditions and / or particular drawings/documents and any discrepancies or variations are to be resolved to the designer before any off-site work commences.