


Revision	Notes


NEW GLAZED ROOF LANTERNS

LINE OF EXISTING ROOF CONSTRUCTION

NEW FLAT ROOF CONSTRUCTION WITH PERIMETER MANSARD STYLE ROOF DETAIL TO MATCH EXISTING ROOF FINISHES

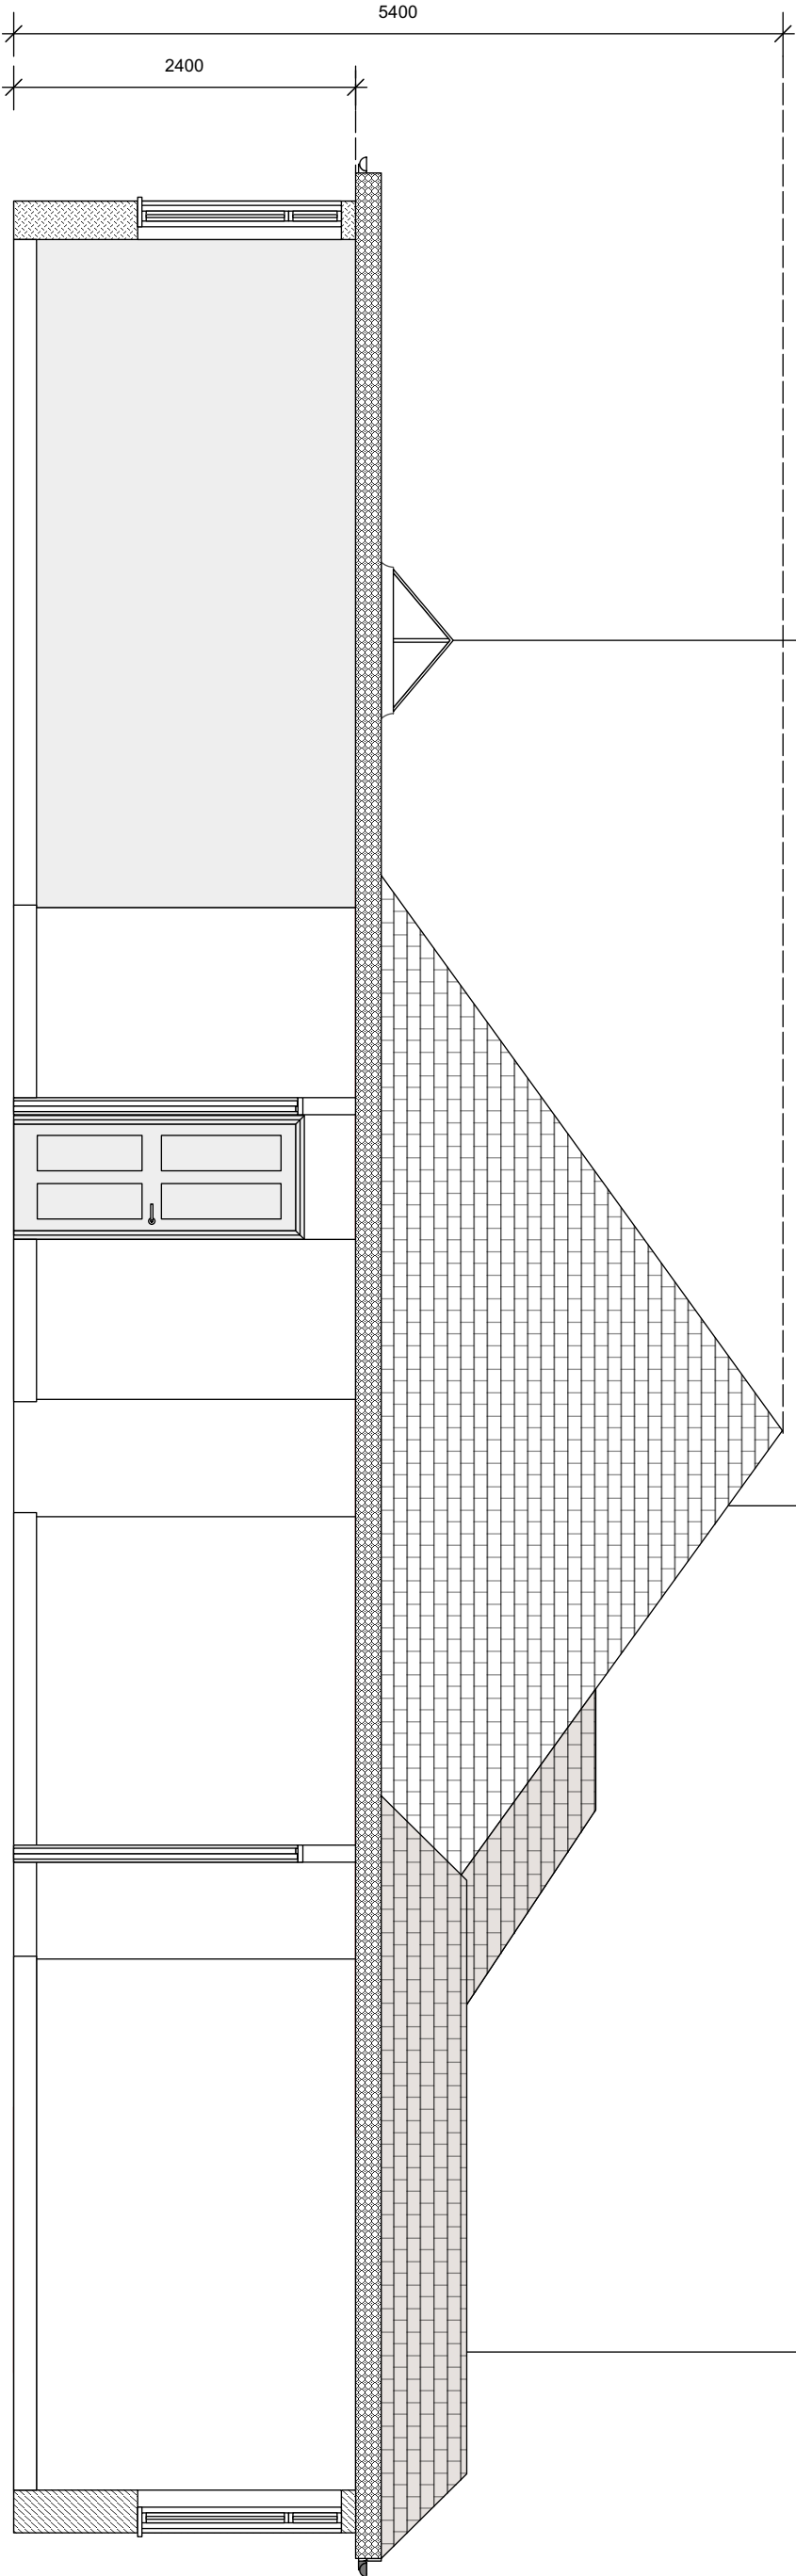

PROPOSED SECTION
SCALE 1:50

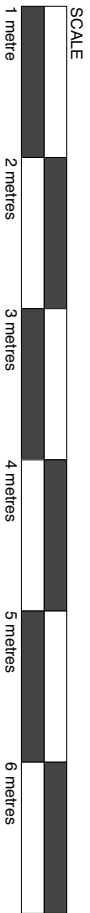

CLIENT:	COLIN FRENCH
PROJECT:	LEITH VIEW, WORTHING ROAD, HORSHAM RH13 9HA.
DATE:	11.24
DRAWING NO.:	D007 B PROPOSED SECTION
PROJECT DATE:	TBA
SCALE:	1:50
NOTES:	

This drawing is the property of [redacted] and may not be duplicated or disclosed to any third party for any purpose except as authorized in writing by [redacted].
do not scale this drawing. Figured dimensions only are to be used in preference to small scale drawings. All dimensions are to be verified on the before any work commences. Any errors or omissions to be reported to the designer. The contractor is to provide all fixed setting out drawings based on the information contained within this drawing for the designers approval prior to commencement of construction. This drawing is to be used in conjunction with the relevant conditions and / or specialist drawings/documents and any discrepancies or variations are to be resolved to the designer before the official work commences.