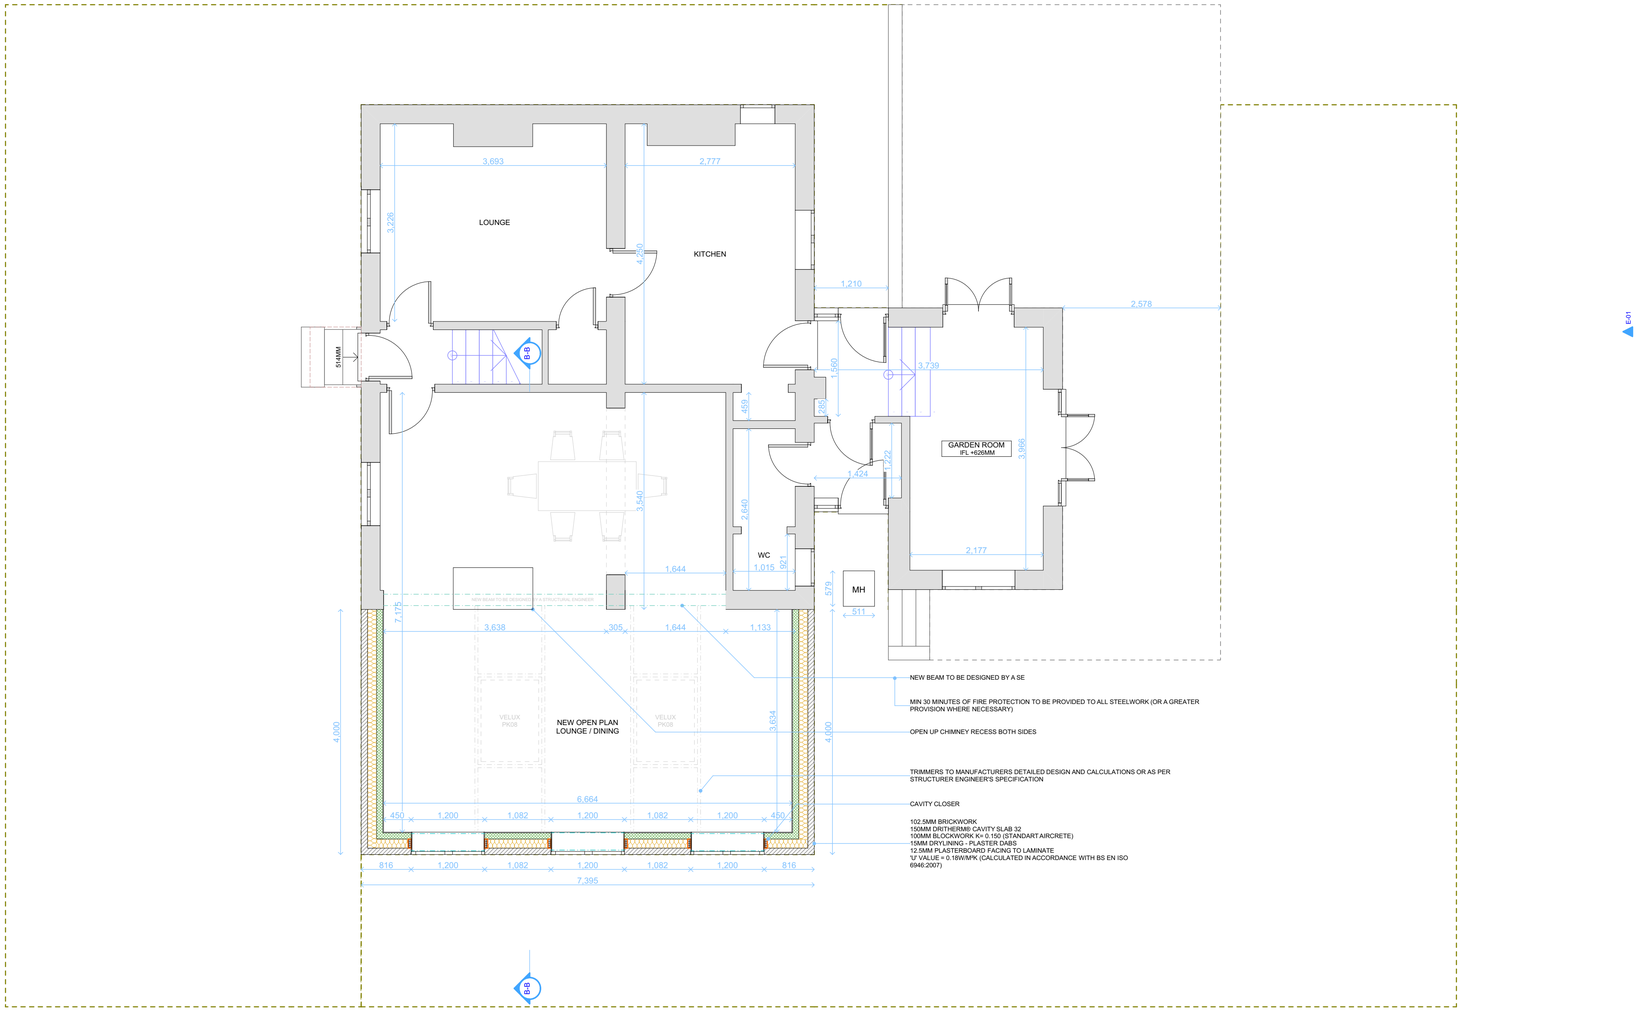


+00-Ground Floor Plan - Proposed

1:50

All Dims in millimeters unless otherwise stated.
Do not scale except for planning purposes.
If in doubt - Ask

This drawing is confidential and is the property of Keenan Project Designs Ltd.

© Copyright

Scale 1:25 — 1 0 2m

Scale 1:50 — 1 0 4m

Scale 1:100 — 2 0 5m

KEENAN PROJECT DESIGNS

KEENAN PROJECT DESIGNS
0800 233 5787
INFO@KEENANPROJECTDESIGNS.COM
WWW.KEENANPROJECTDESIGNS.COM

CLIENT:	DATE:	DRAWN BY:	PROJECT LEAD:
Charles Carvosso	05/12/2024	Diyana Yordanova	George Cristea
ADDRESS:		**DRAWING NUMBER:**	**REVISION: E**
Marelands Cottage, Broadwater Lane, Copsale, Horsham, West Sussex RH13 6QW		2862 E SIDE - 03	18/03/2025 Diyana Yordanova