
ALL MARKED IN RED TO BE DEMOLISHED

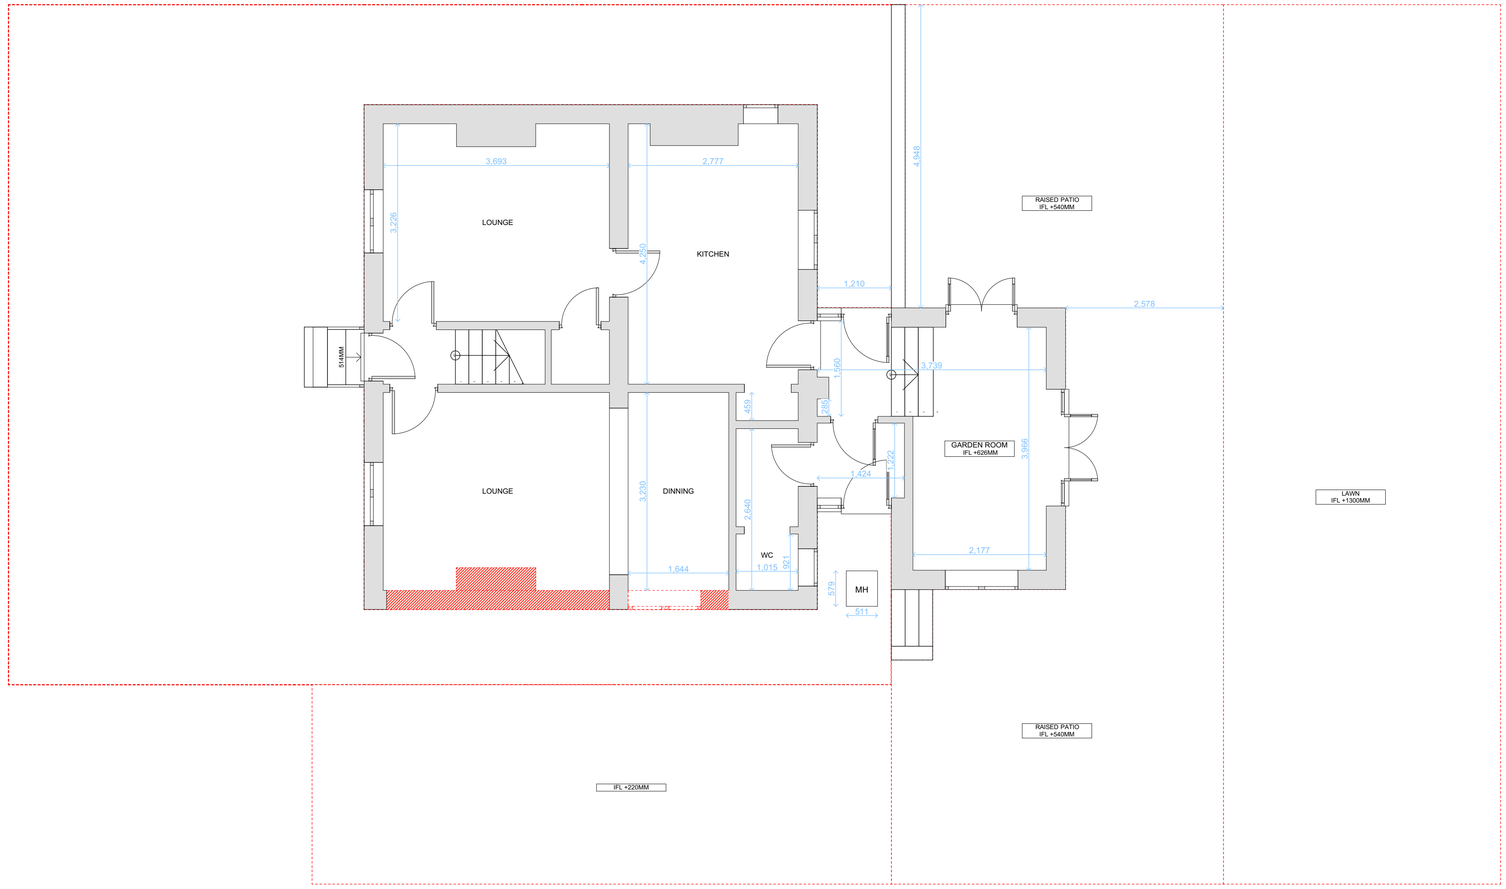

+00-Ground Floor Plan - Demolished

1:50

All Dims in millimeters unless otherwise stated.
Do not scale except for planning purposes.
If in doubt - Ask

This drawing is confidential and is the property of Keenan Project Designs Ltd.

© Copyright

Scale 1:25 — 1 0 2m

Scale 1:50 — 1 0 4m

Scale 1:100 — 2 0 5m

KEENAN PROJECT DESIGNS

KEENAN PROJECT DESIGNS
0800 233 5787
INFO@KEENANPROJECTDESIGNS.COM
WWW.KEENANPROJECTDESIGNS.COM

CLIENT: Charles Carvosso

DATE: 05/12/2024

DRAWN BY: Diyana Yordanova

PROJECT LEAD: George Cristea

ADDRESS: Marelands Cottage, Broadwater Lane, Copsale, Horsham, West Sussex RH13 6QW

DRAWING NUMBER: 2862 E SIDE - 02

REVISION: E
18/03/2025
Diyana Yordanova