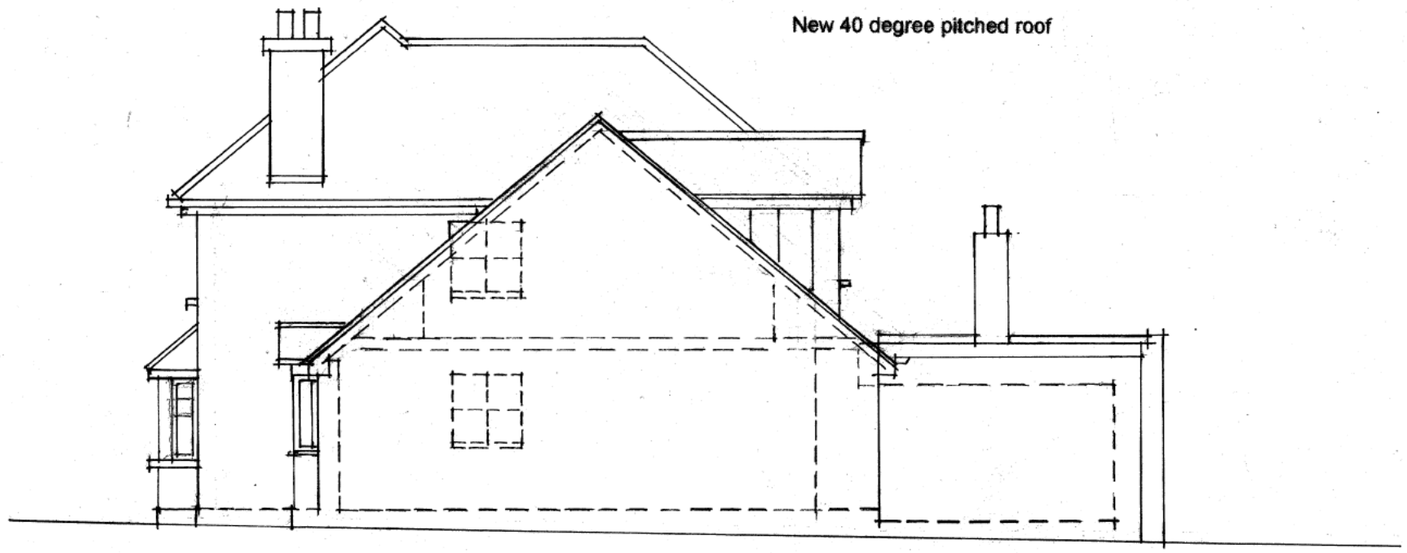

Proposed Section AA through Dovetails showing side of Elevation Lauriston

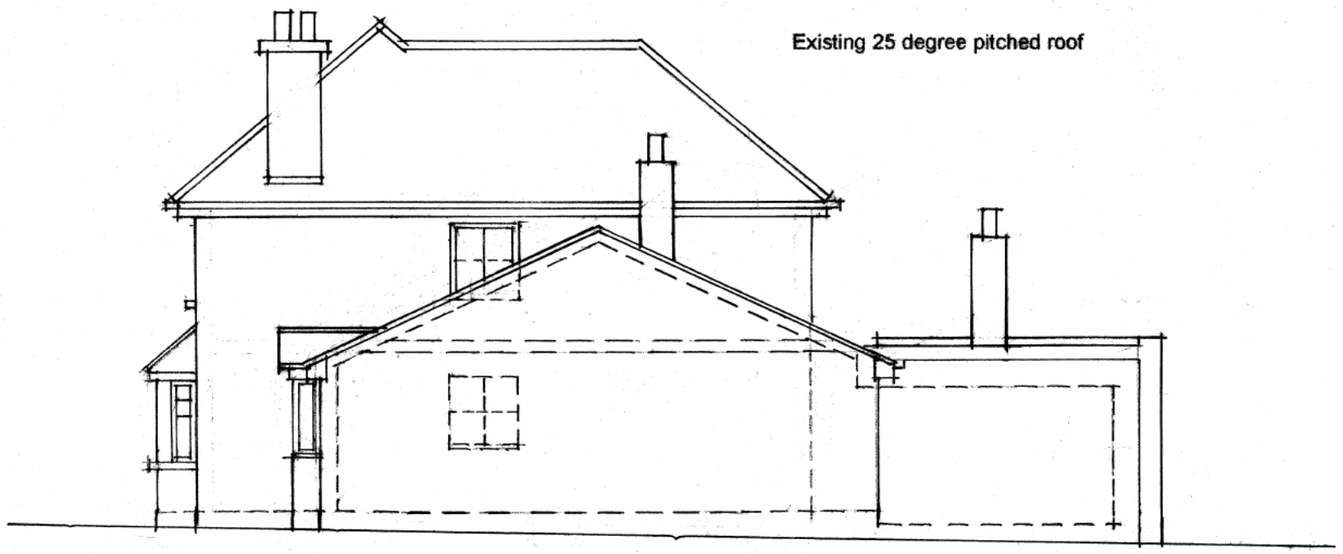

Existing Section AA through Dovetails showing side of Elevation Lauriston

richard ewen architects
The Moat House, 38A Beacon Road, Ditchling,
Hassocks, West Sussex BN6 8UZ
Tel/Fax: 01273 845096 [redacted]
email: info@richardewenarchitects.co.uk

Client: Mr & Mrs Robert Selley	
Project: Dovetails, West End Lane, Henfield, West Sussex BN5 9RA.	
Title: Existing & Proposed Section A-A 1:100 scale @ A3	
Scale: 1:100	**Date:** 18th March 2024
Dwg. No: REA/658/07	**Rev:**

Planning Application to HDC