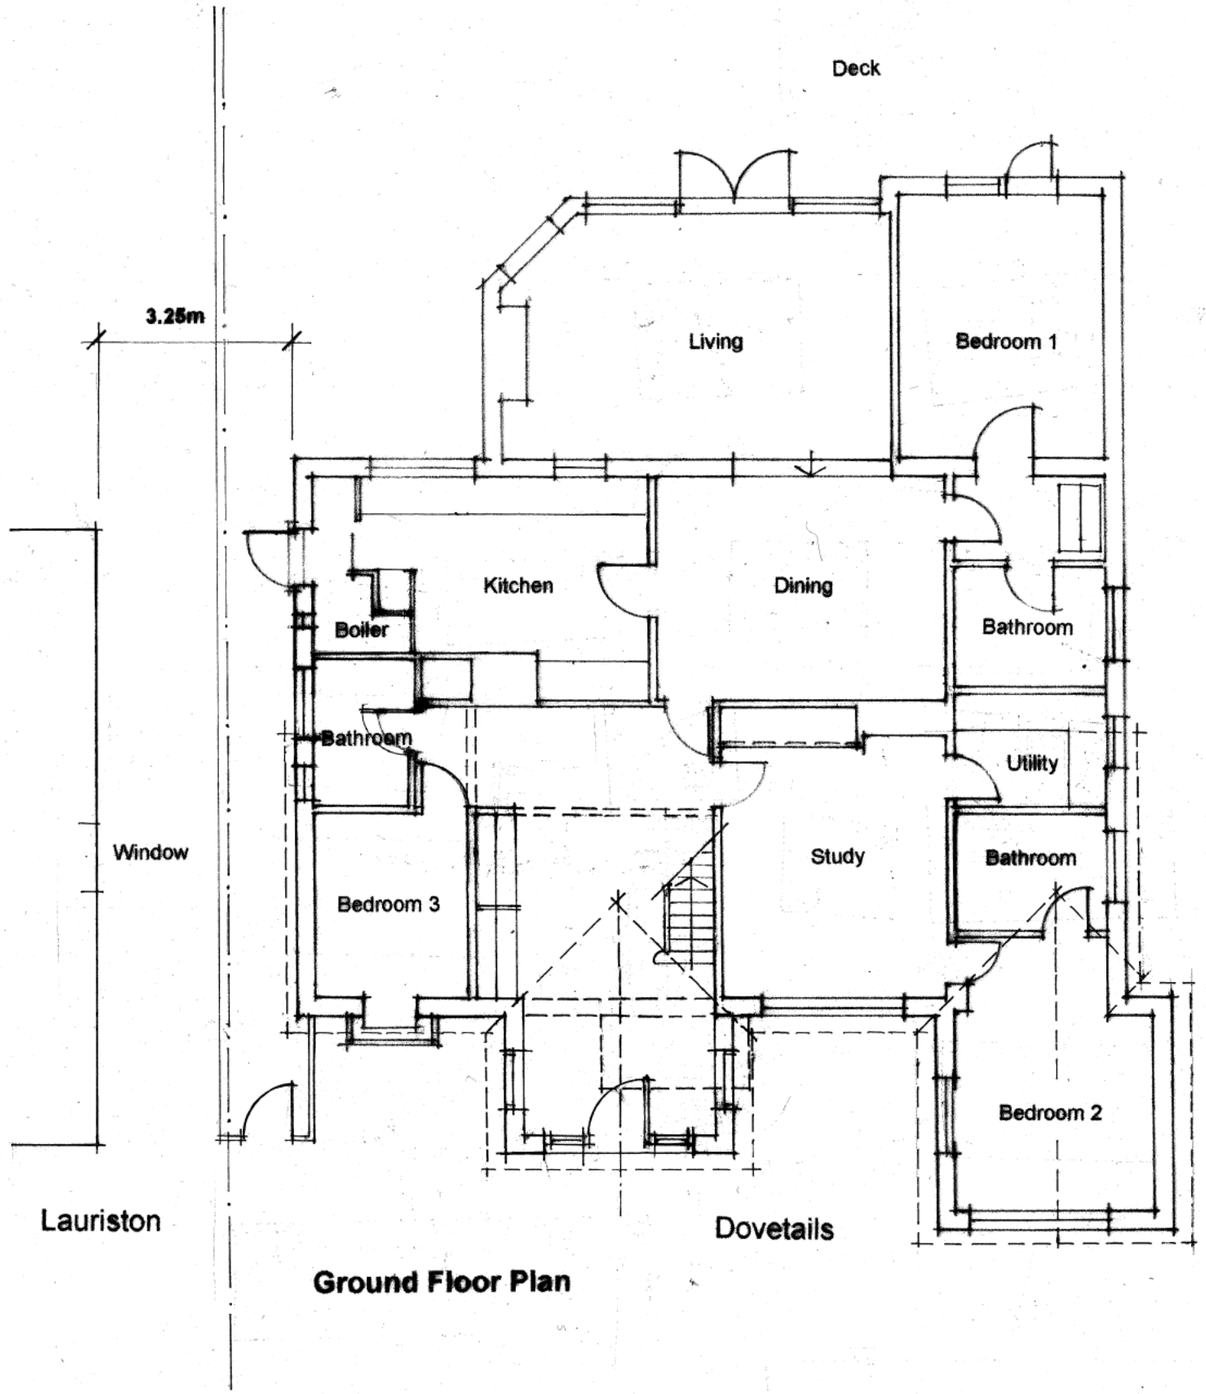

Ground Floor Plan

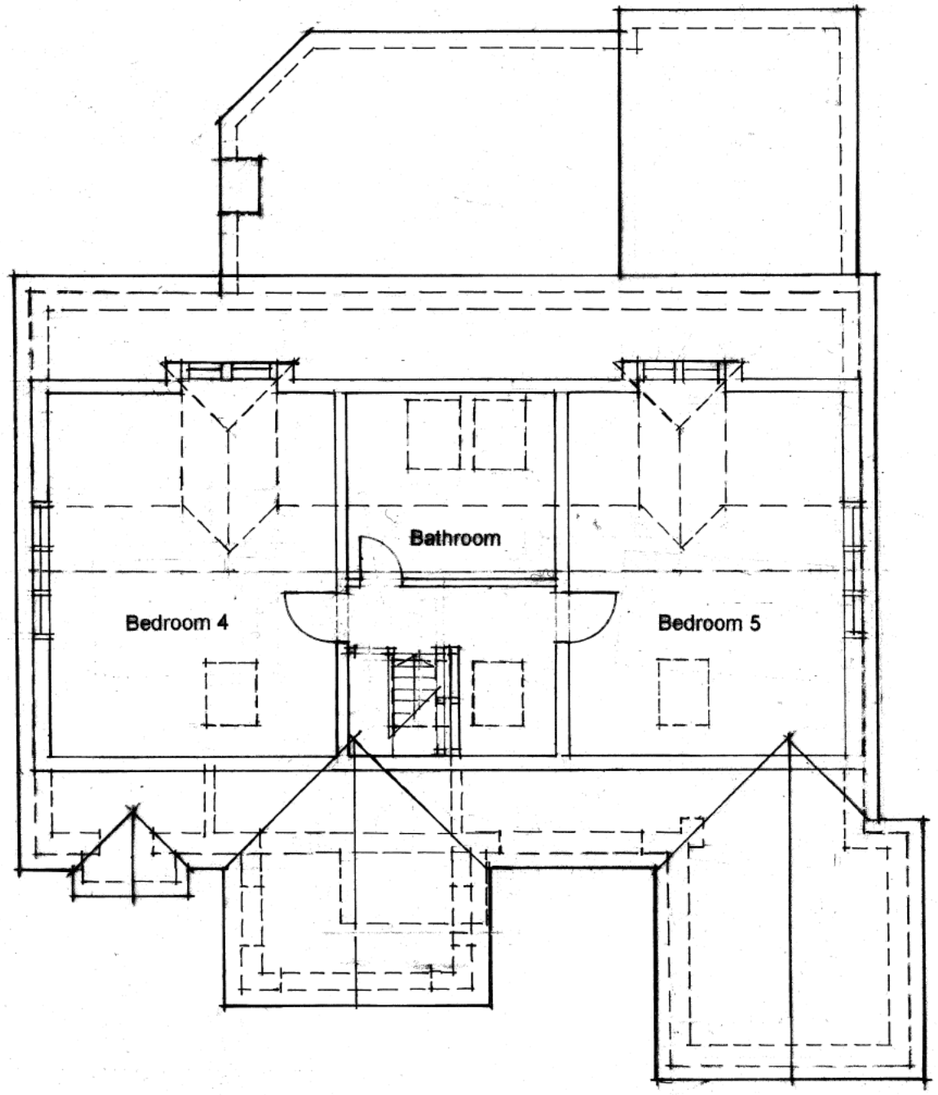

First Floor Plan

0 1 2 3 4 5 **1:100 scale**

richard ewen architects
The Moat House, 38A Beacon Road, Ditchling,
Hassocks, West Sussex, BN6 8UZ
Tel/Fax: 01273 845096 [redacted]
email: info@richardewenarchitects.co.uk

Client: Mr & Mrs Robert Selley	
Project: Dovetails, West End Lane, Henfield, West Sussex BN5 9RA.	
Title: Proposed Floor Plans 1:100 scale @ A3	
Scale: 1:100	**Date:** 18th March 2024
Dwg. No: REA/658/05	**Rev:** A

Planning Application to HDC