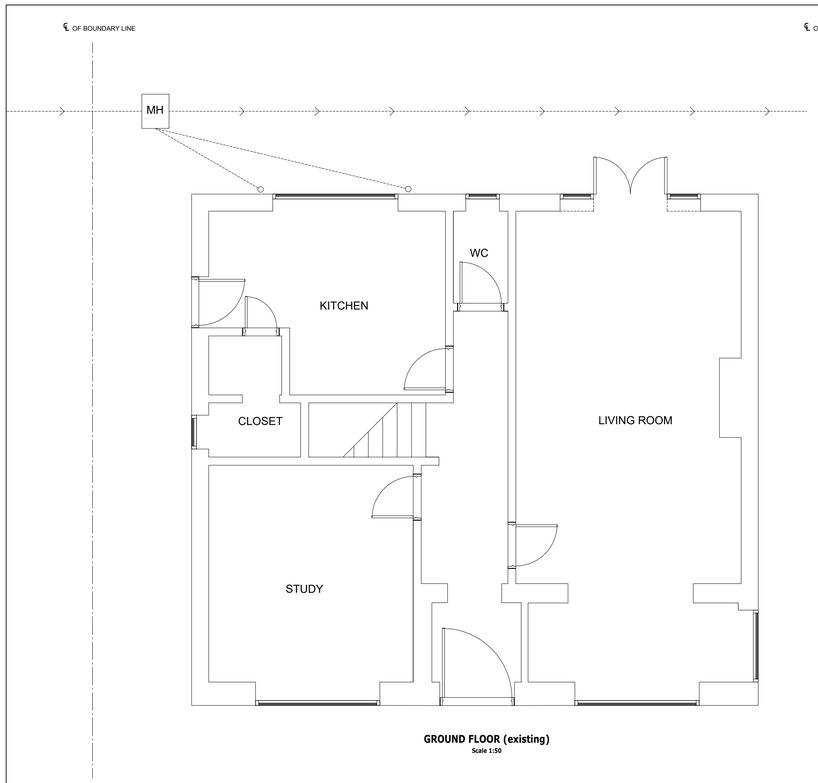

GROUND FLOOR (existing)
Scale 1:50

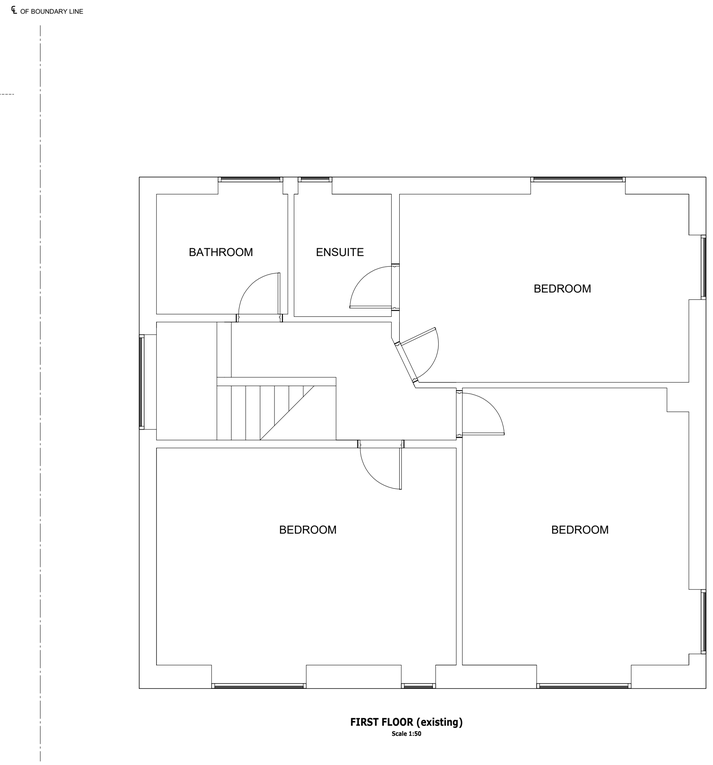

FIRST FLOOR (existing)
Scale 1:50

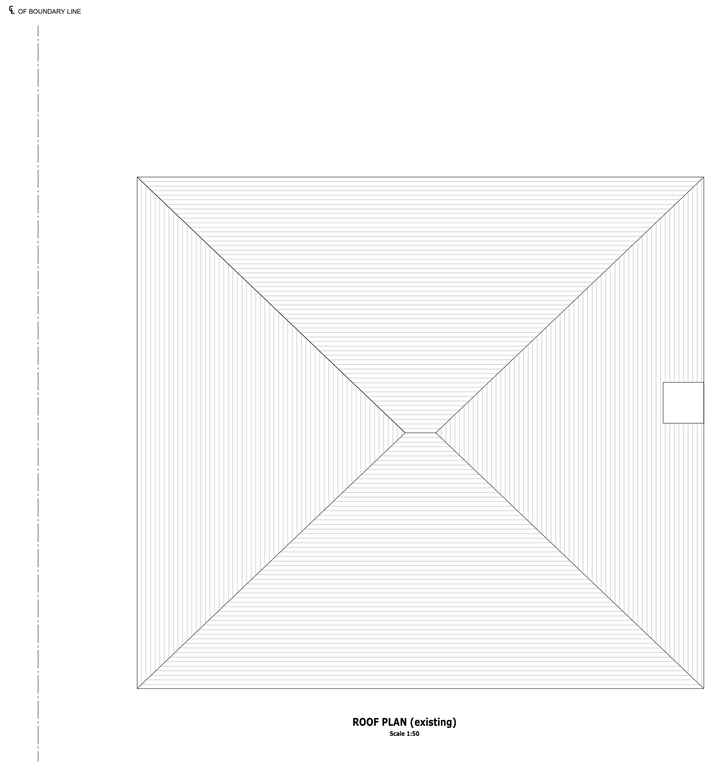

ROOF PLAN (existing)
Scale 1:50

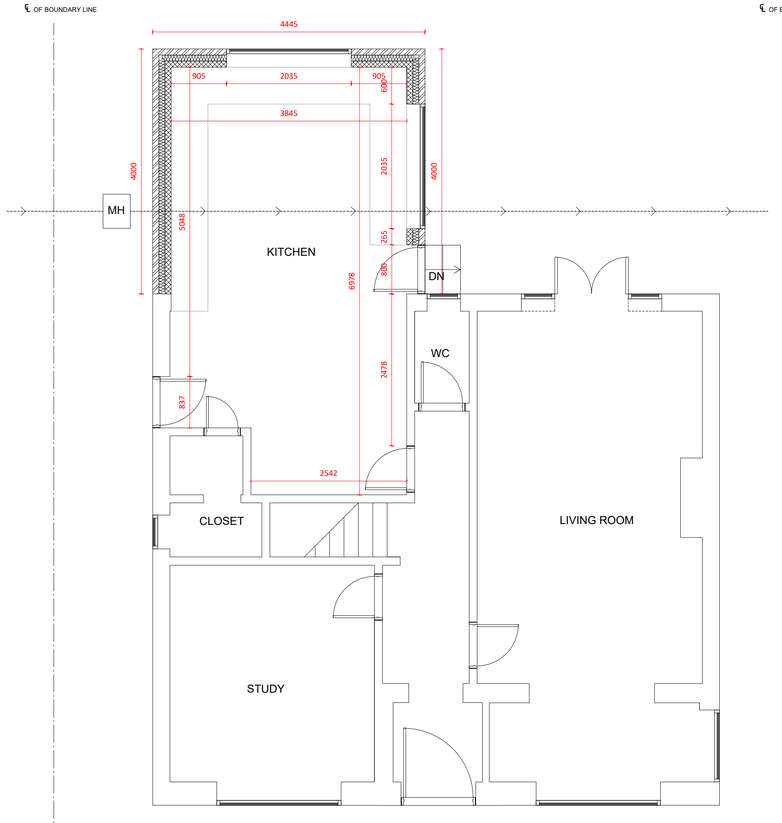

GROUND FLOOR (proposed)
Scale 1:50

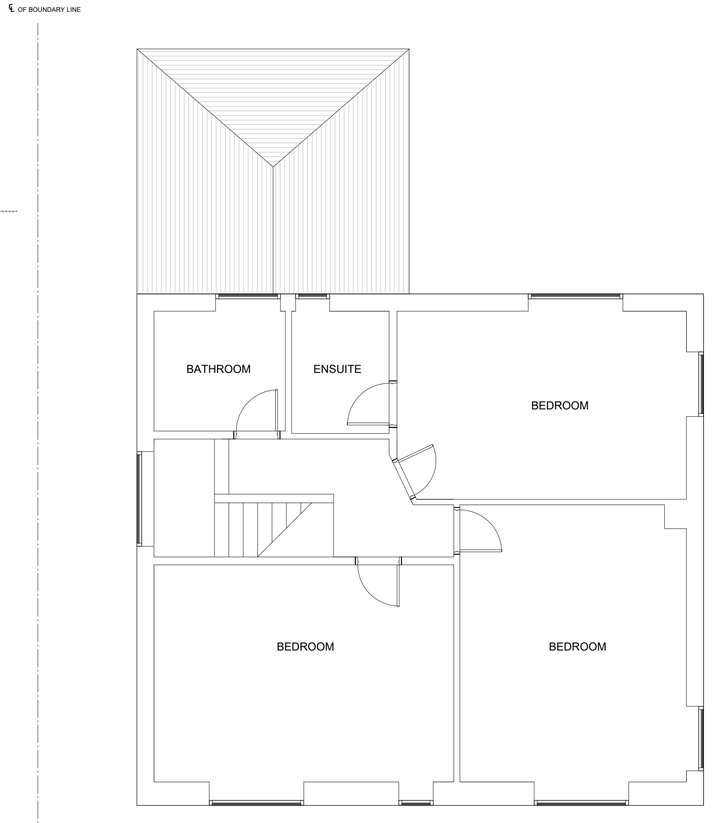

FIRST FLOOR (proposed)
Scale 1:50

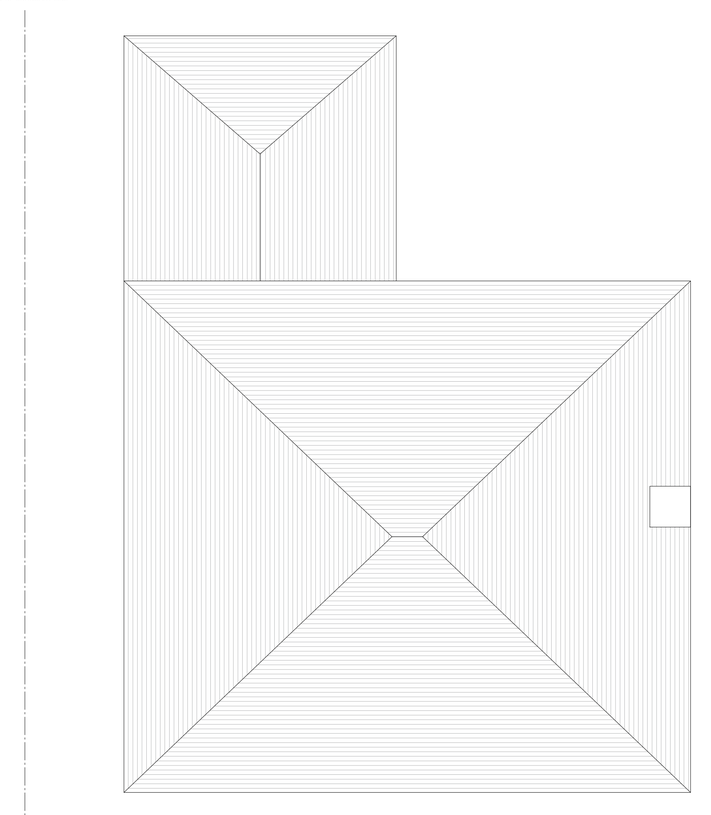

ROOF PLAN (proposed)
Scale 1:50

PS DESIGNS
71-75 Shelton Street, Covent Garden, London, WC2H 9JQ
Tel: +44 330 133 4585
Email: info@designsps.co.uk
www.designsps.co.uk

NOTES RELATING TO THIS DRAWING

DIMENSIONS ARE NOT TO BE SCALED FROM THIS DRAWING

ALL DIMENSIONS ARE TO BE CHECKED ON SITE PRIOR TO COMMENCEMENT OF ANY WORKS, AND ANY DISCREPANCIES REPORTED IMMEDIATELY TO THE ENGINEER.

THIS DRAWING IS TO BE READ IN CONJUNCTION WITH ALL OTHER DESIGN TEAM DETAILS AND SPECIFICATIONS.

DO NOT USE THIS DRAWING TO BUILD FROM WITHOUT IT BEING NOTED AS ISSUED FOR "CONSTRUCTION" IN THE TITLE PANEL BELOW.

LEGEND:

- RETAINED STRUCTURE
- NEW CAVITY WALL
- NEW STUD WALL
- NEW BLOCKWORK WALL

SCALE BAR FOR 1:100
0.0m 1.0m 2.0m 3.0m 4.0m 5.0m

Rev.	Description	By	Chkd	Date
P1	ISSUE FOR INFORMATION	SS	SS	SEPT 24

Title:	ISSUE FOR INFORMATION		
Client:			
Project:	22 CRICKETFIELD ROAD, HORSHAM, RH12 1TE		
Drawing:	EXISTING AND PROPOSED PLANS		
Drawn:	SS	Chkd:	SS
Drawing Status:	PLANNING ISSUE	Rev.	P1
Scale:	Noted @ A1	Date	SEPT 24
Job No.	PSD/2024/537	Drawing No.	A01