
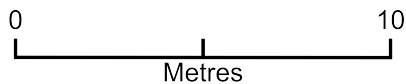


Access, parking and refuse plan

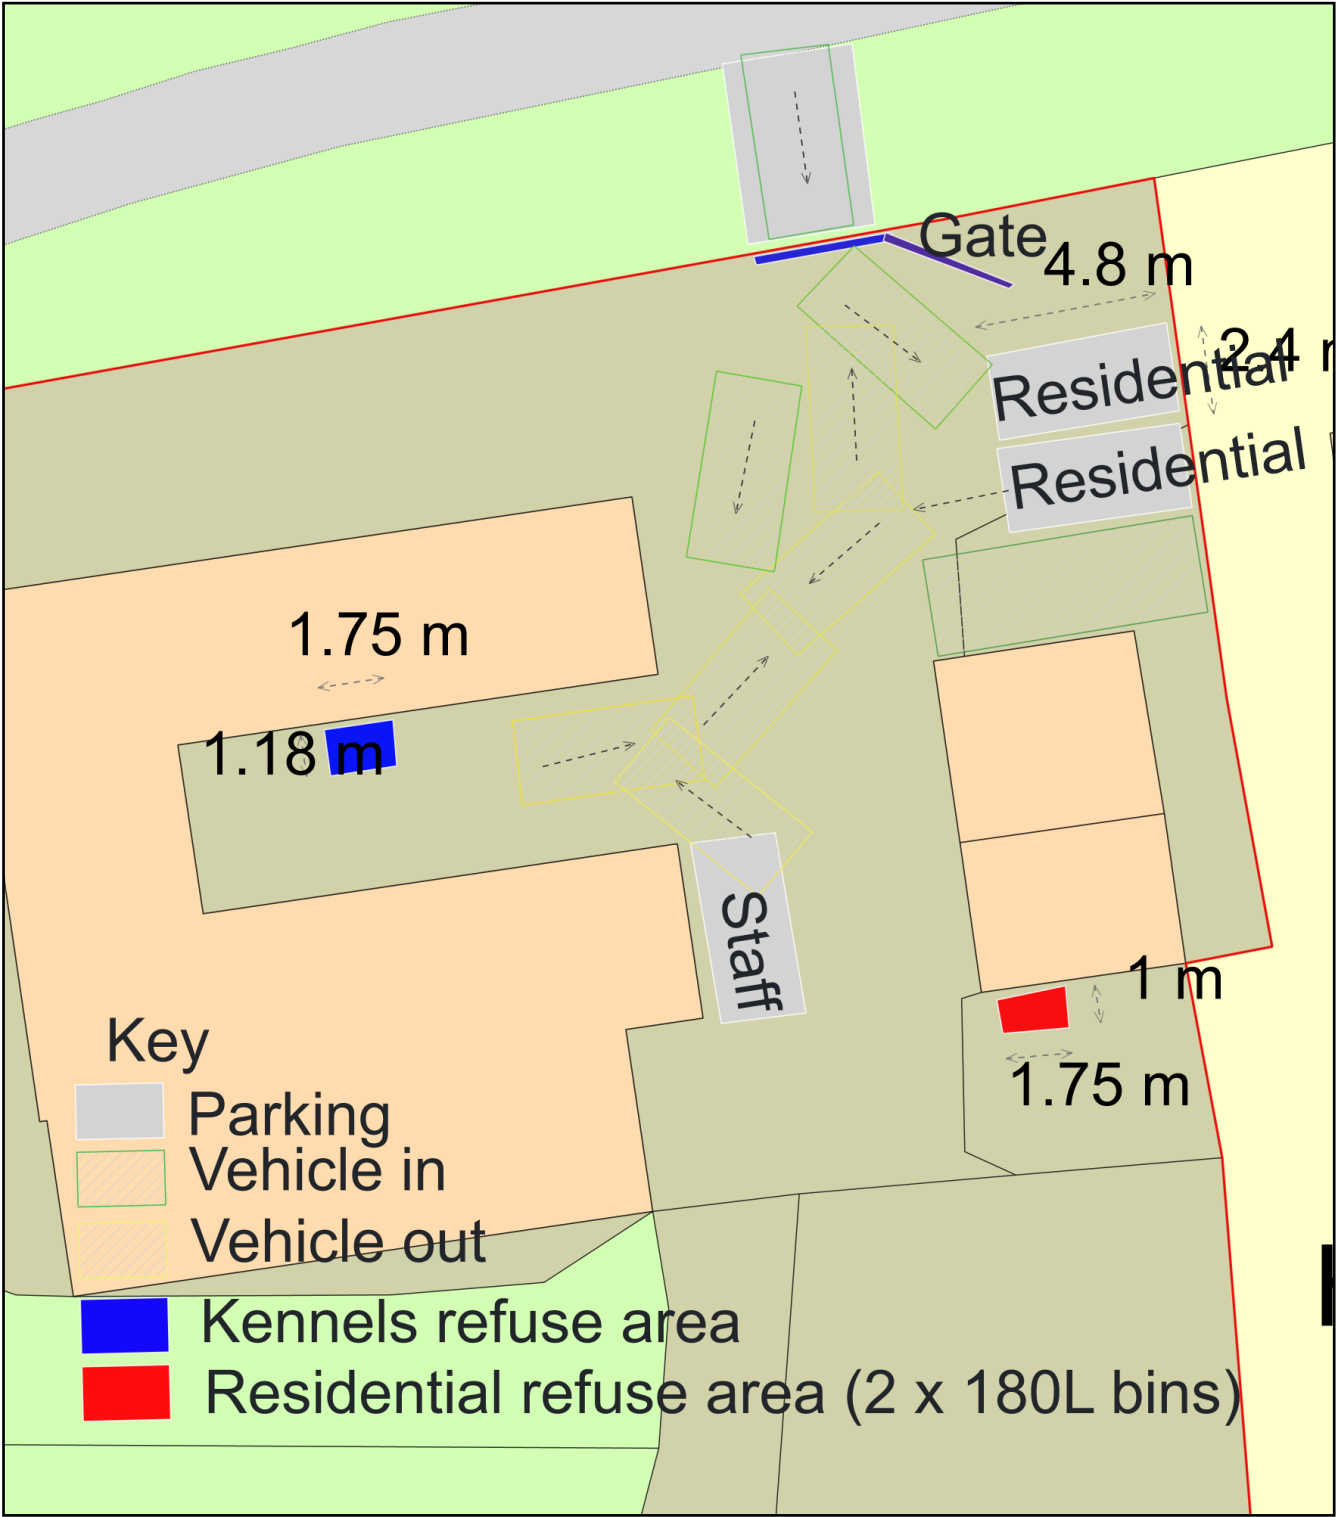

Plan Produced for: Arundawn Dog Kennels

Date Produced: 13 Feb 2026

Plan Reference Number: TQRQM26017175421540

Scale: 1:200 @ A4