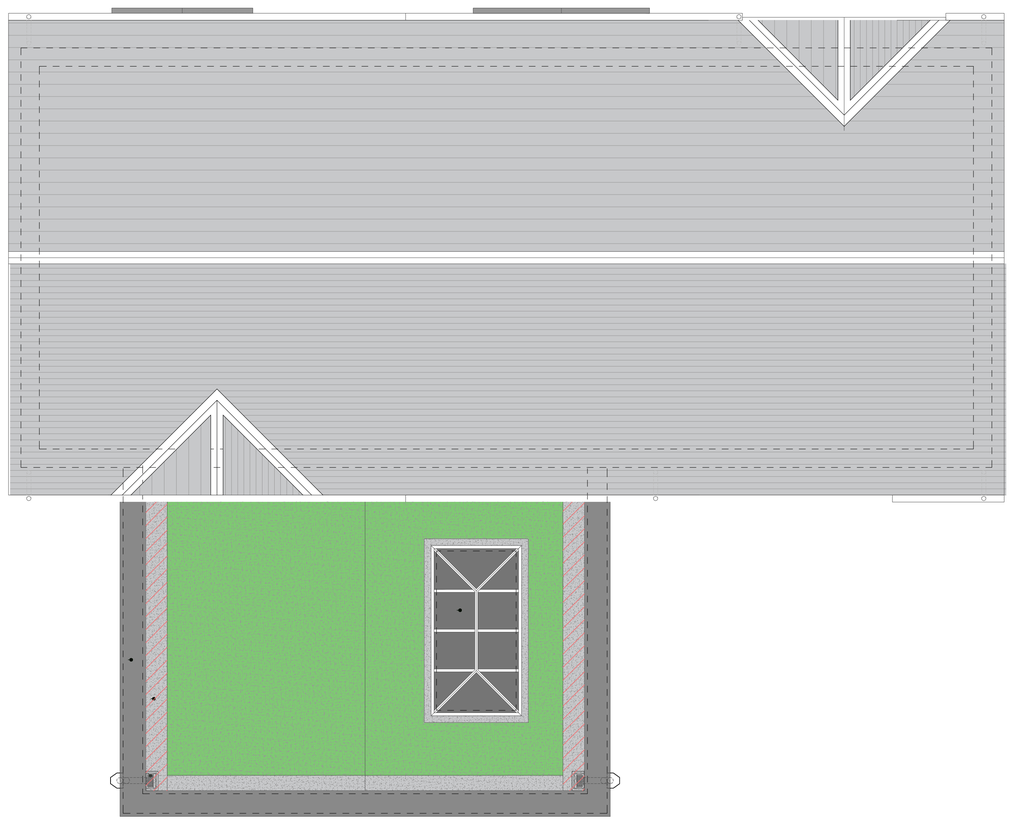


DO NOT SCALE
UNLESS FOR PLANNING PURPOSES
©Copyright MMN Architecture Ltd

MMN
ARCHITECTURE LTD

NOTES:

LEGEND:

Rev	DATE	DRAWN	CHECKED	REASON

DRAWING STATUS: INFORMATION

PROJECT STAGE: STAGE 4

PROJECT: 6 Swan Court Station Road, RH20 1RL

CLIENT: Purple Pepper Partnership Ltd

ARCHITECT:

ENGINEER:

DRAWING NAME
ROOF PLAN
HOUSE TYPE C

NORTH:

SCALE: 1:50@A1
1:100@A3

DRAWN: MN CHECKED: MN DATE: 250318

PROJECT REF: 155 DRAWING REF: P703 REVISION: 00

SCALE BAR: 0 500 1000 1500 2000 3000 4000mm

16/04/2025 E:\pt\LBOUROUGH\4-Drawings\02-PD-Planning\PD703 - House Type C - Roof Plan.dwg